


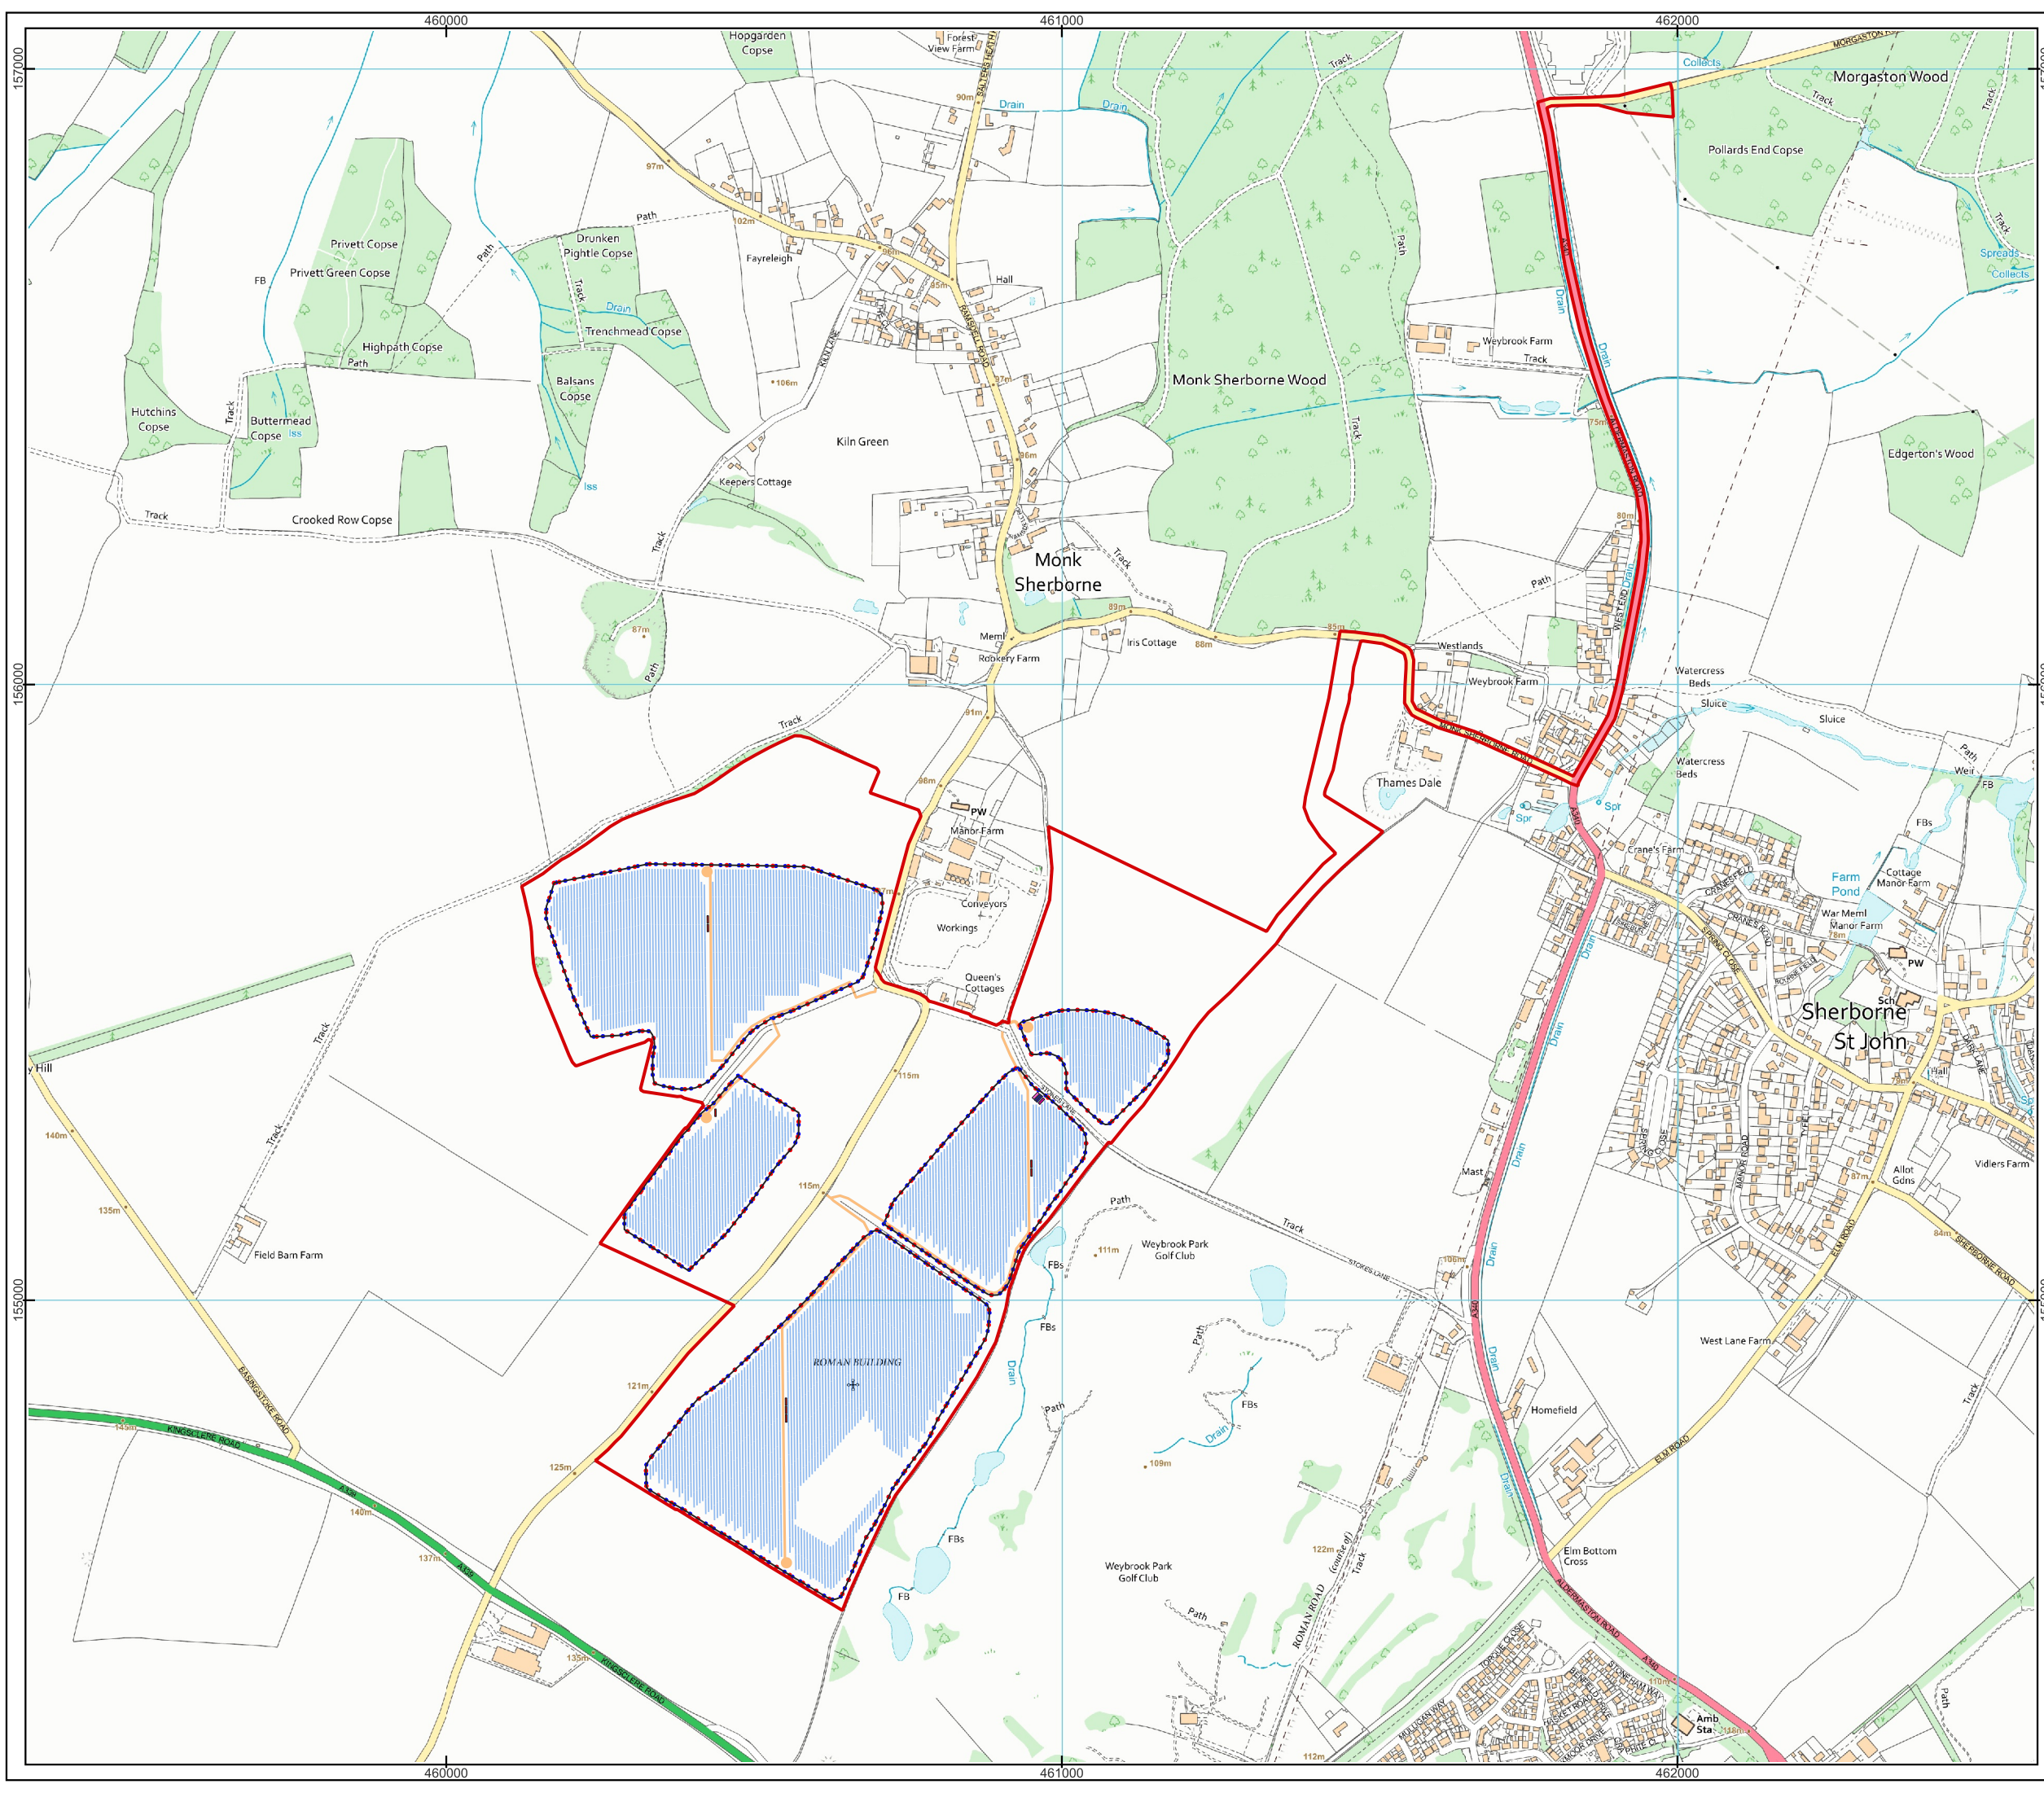

Stokes Lane Solar Farm

Legend

- Site Boundary
- Solar Panels
- DNO Station
- Customer Substation
- Power Station
- Spare Parts Containers
- Access Tracks
- Perimeter Fences
- Gate
- CCTV

Site Layout

Drawn by: LM Reviewed by: LT Approved by: HW

Date: 21/05/2026
Reference: 110-016L-260410

Scale @ A3: 1:10,000

