


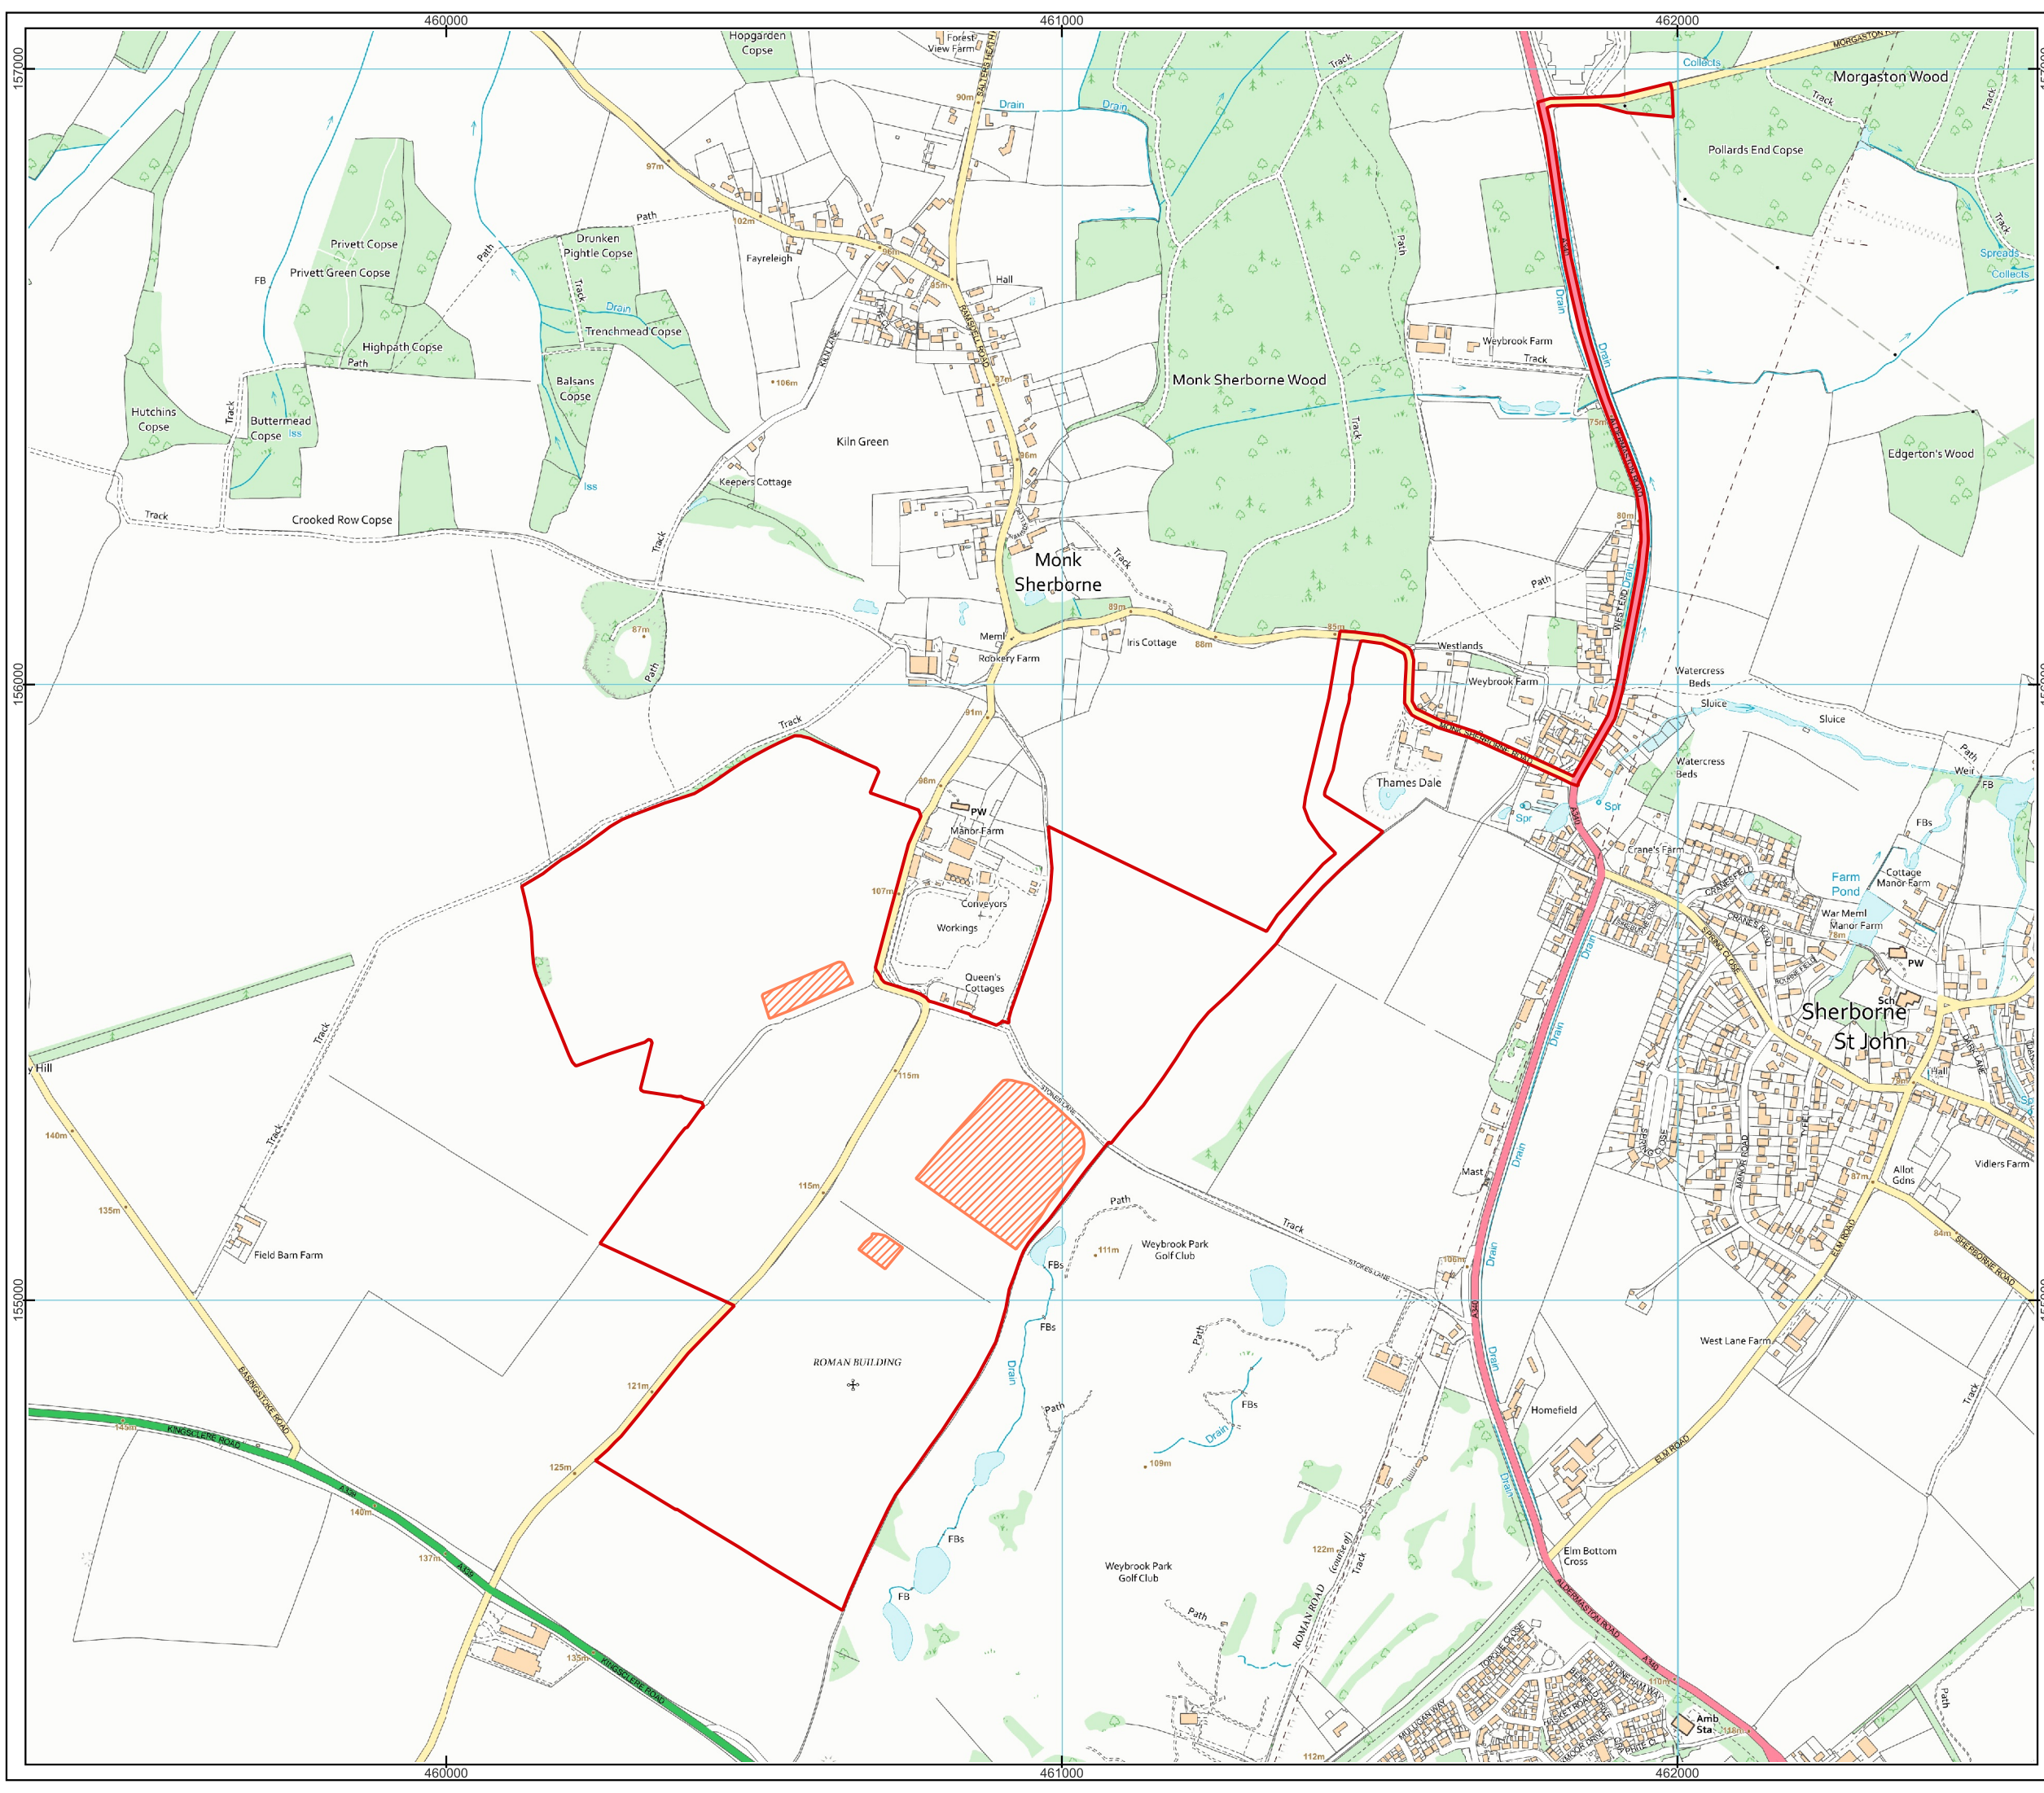

Stokes Lane Solar Farm

Legend

-  Site Boundary
-  Temporary Construction Compound

Indicative Construction Compound Plan

Drawn by: LM Reviewed by: LT Approved by: HW

Date: 17/04/2026
Reference: 110-020B-260417

Scale @ A3: 1:10,000



solar2

Contains Ordnance Survey data © Crown copyright and database right 2026