


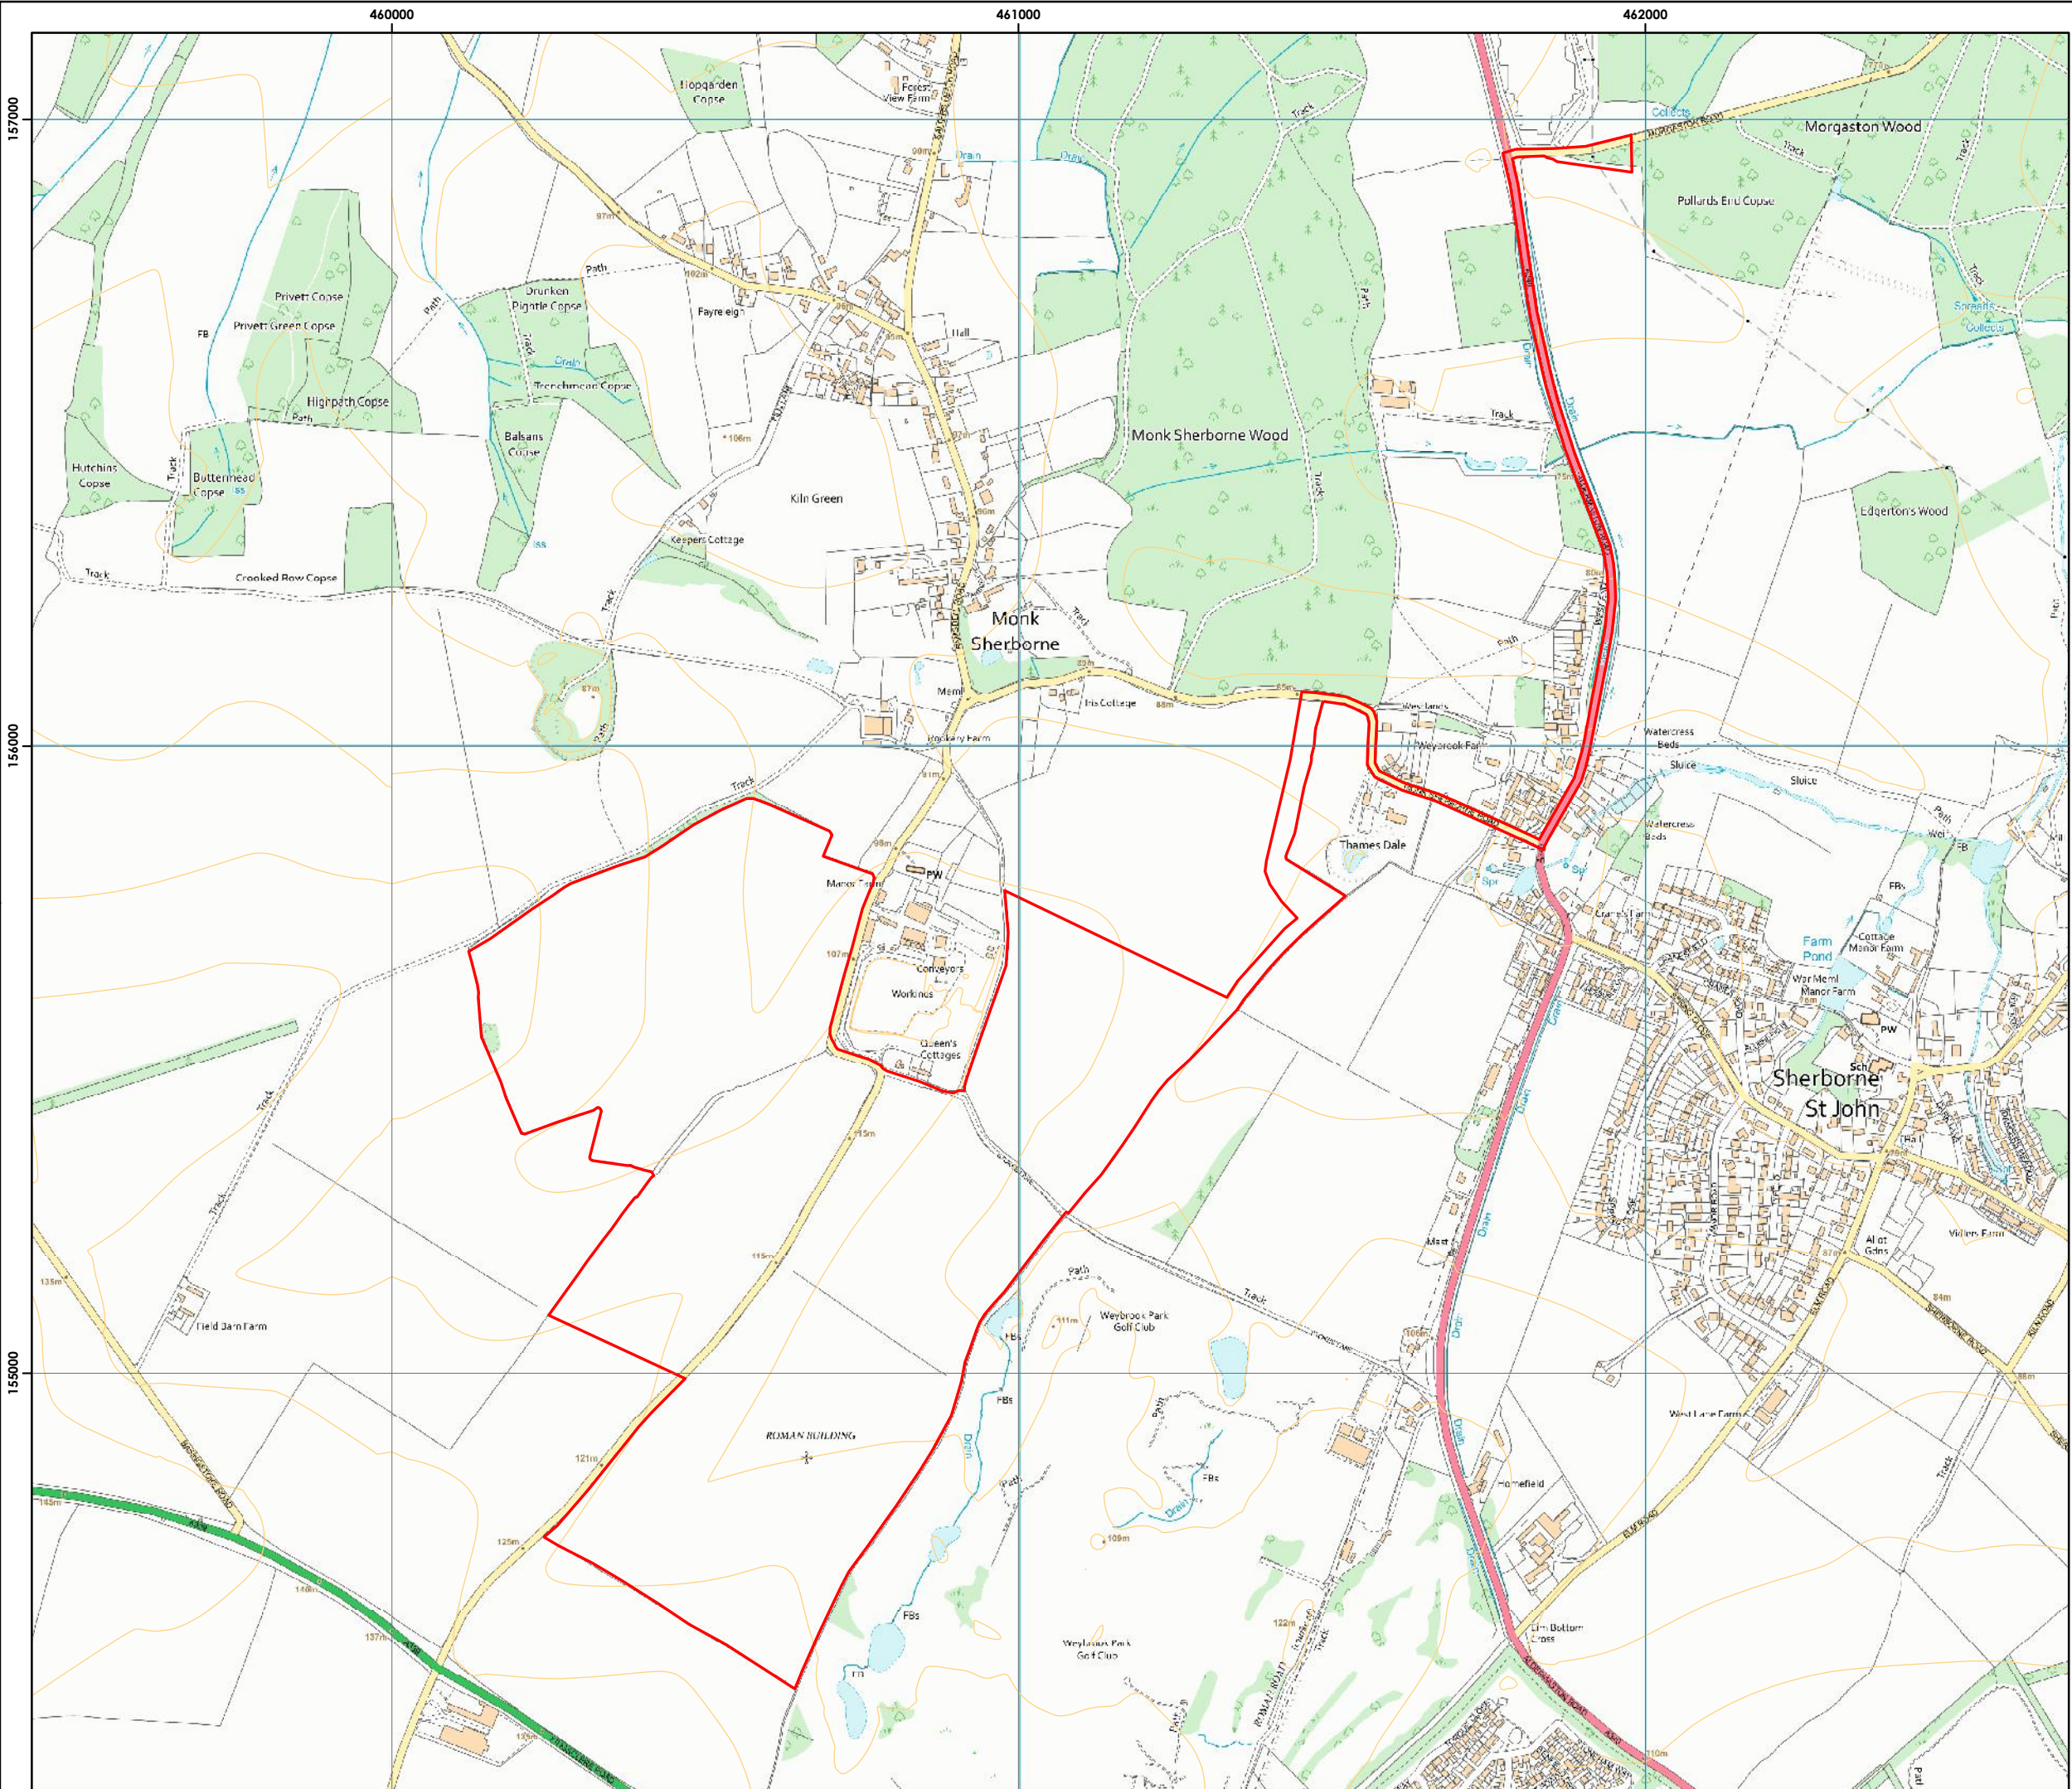



Stokes Lane
Solar Farm



Figure 1-1
Site Location

Key

 Site boundary

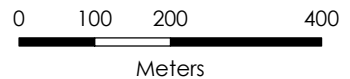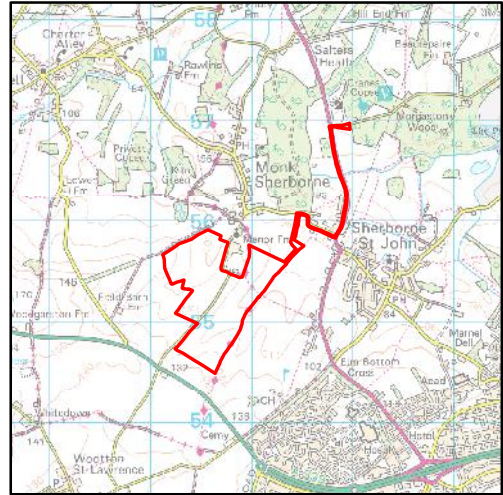

Scale @ A3:
1:10,000



© Crown copyright 2025. All rights reserved.
Ordnance survey licence number AC0000808122.