


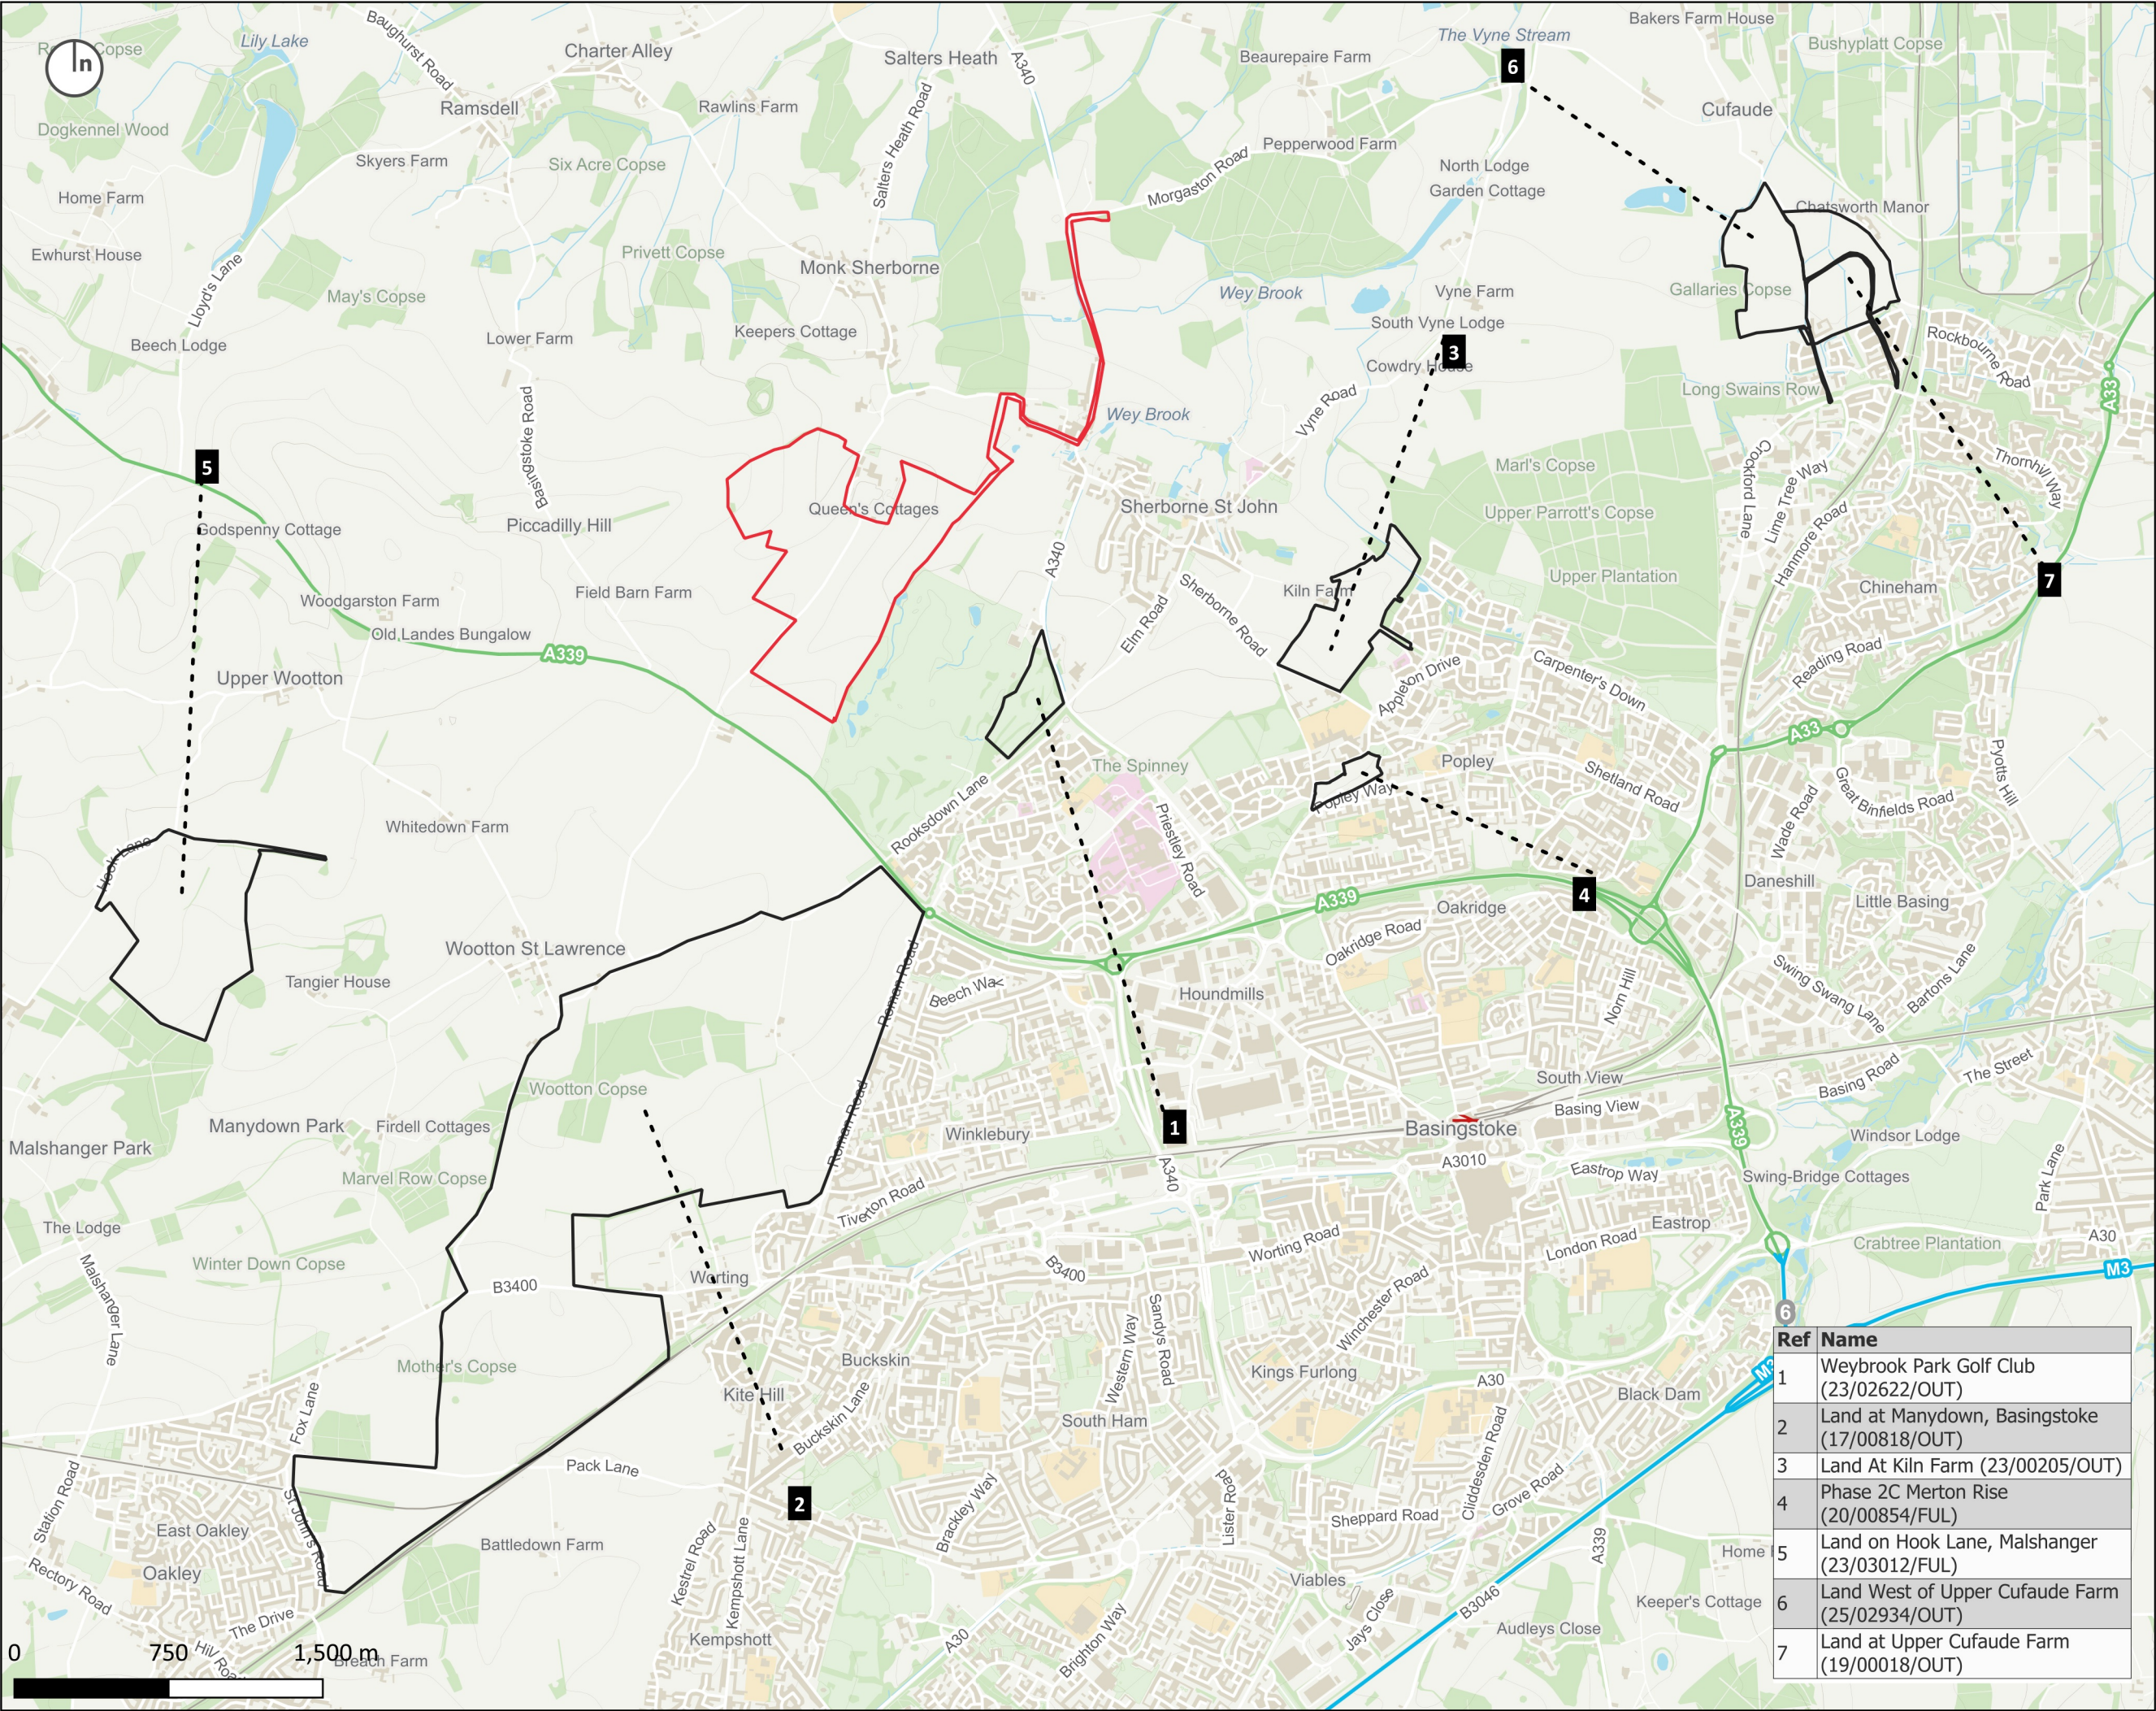

Client
Stokes Lane Solar Farm Limited

Project
Stokes Lane Solar Farm, Basingstoke

Drawing
Cumulative Projects Plan

Project Number
04751

Drawing Number
Figure 4.1

Date
June 2026

Revision
1.0

Checked By
AB

Scale
1:29,875 @ A3

Status
Draft

- Site
- Cumulative Project

Ref	Name
1	Weybrook Park Golf Club (23/02622/OUT)
2	Land at Manydown, Basingstoke (17/00818/OUT)
3	Land At Kiln Farm (23/00205/OUT)
4	Phase 2C Merton Rise (20/00854/FUL)
5	Land on Hook Lane, Malshanger (23/03012/FUL)
6	Land West of Upper Cufaude Farm (25/02934/OUT)
7	Land at Upper Cufaude Farm (19/00018/OUT)

Copyright of Turley
This drawing is for illustrative purposes only and should not be used for any construction or estimation purposes. To be scaled for planning application purposes only. No liability or responsibility is accepted arising from reliance upon the information contained within this drawing.

Plans reproduced by permission of Ordnance Survey on behalf of The Controller of Her Majesty's Stationery Office. © Crown Copyright and database right [2026]. All rights reserved. Ordnance Survey Licence number [AC0000821469]