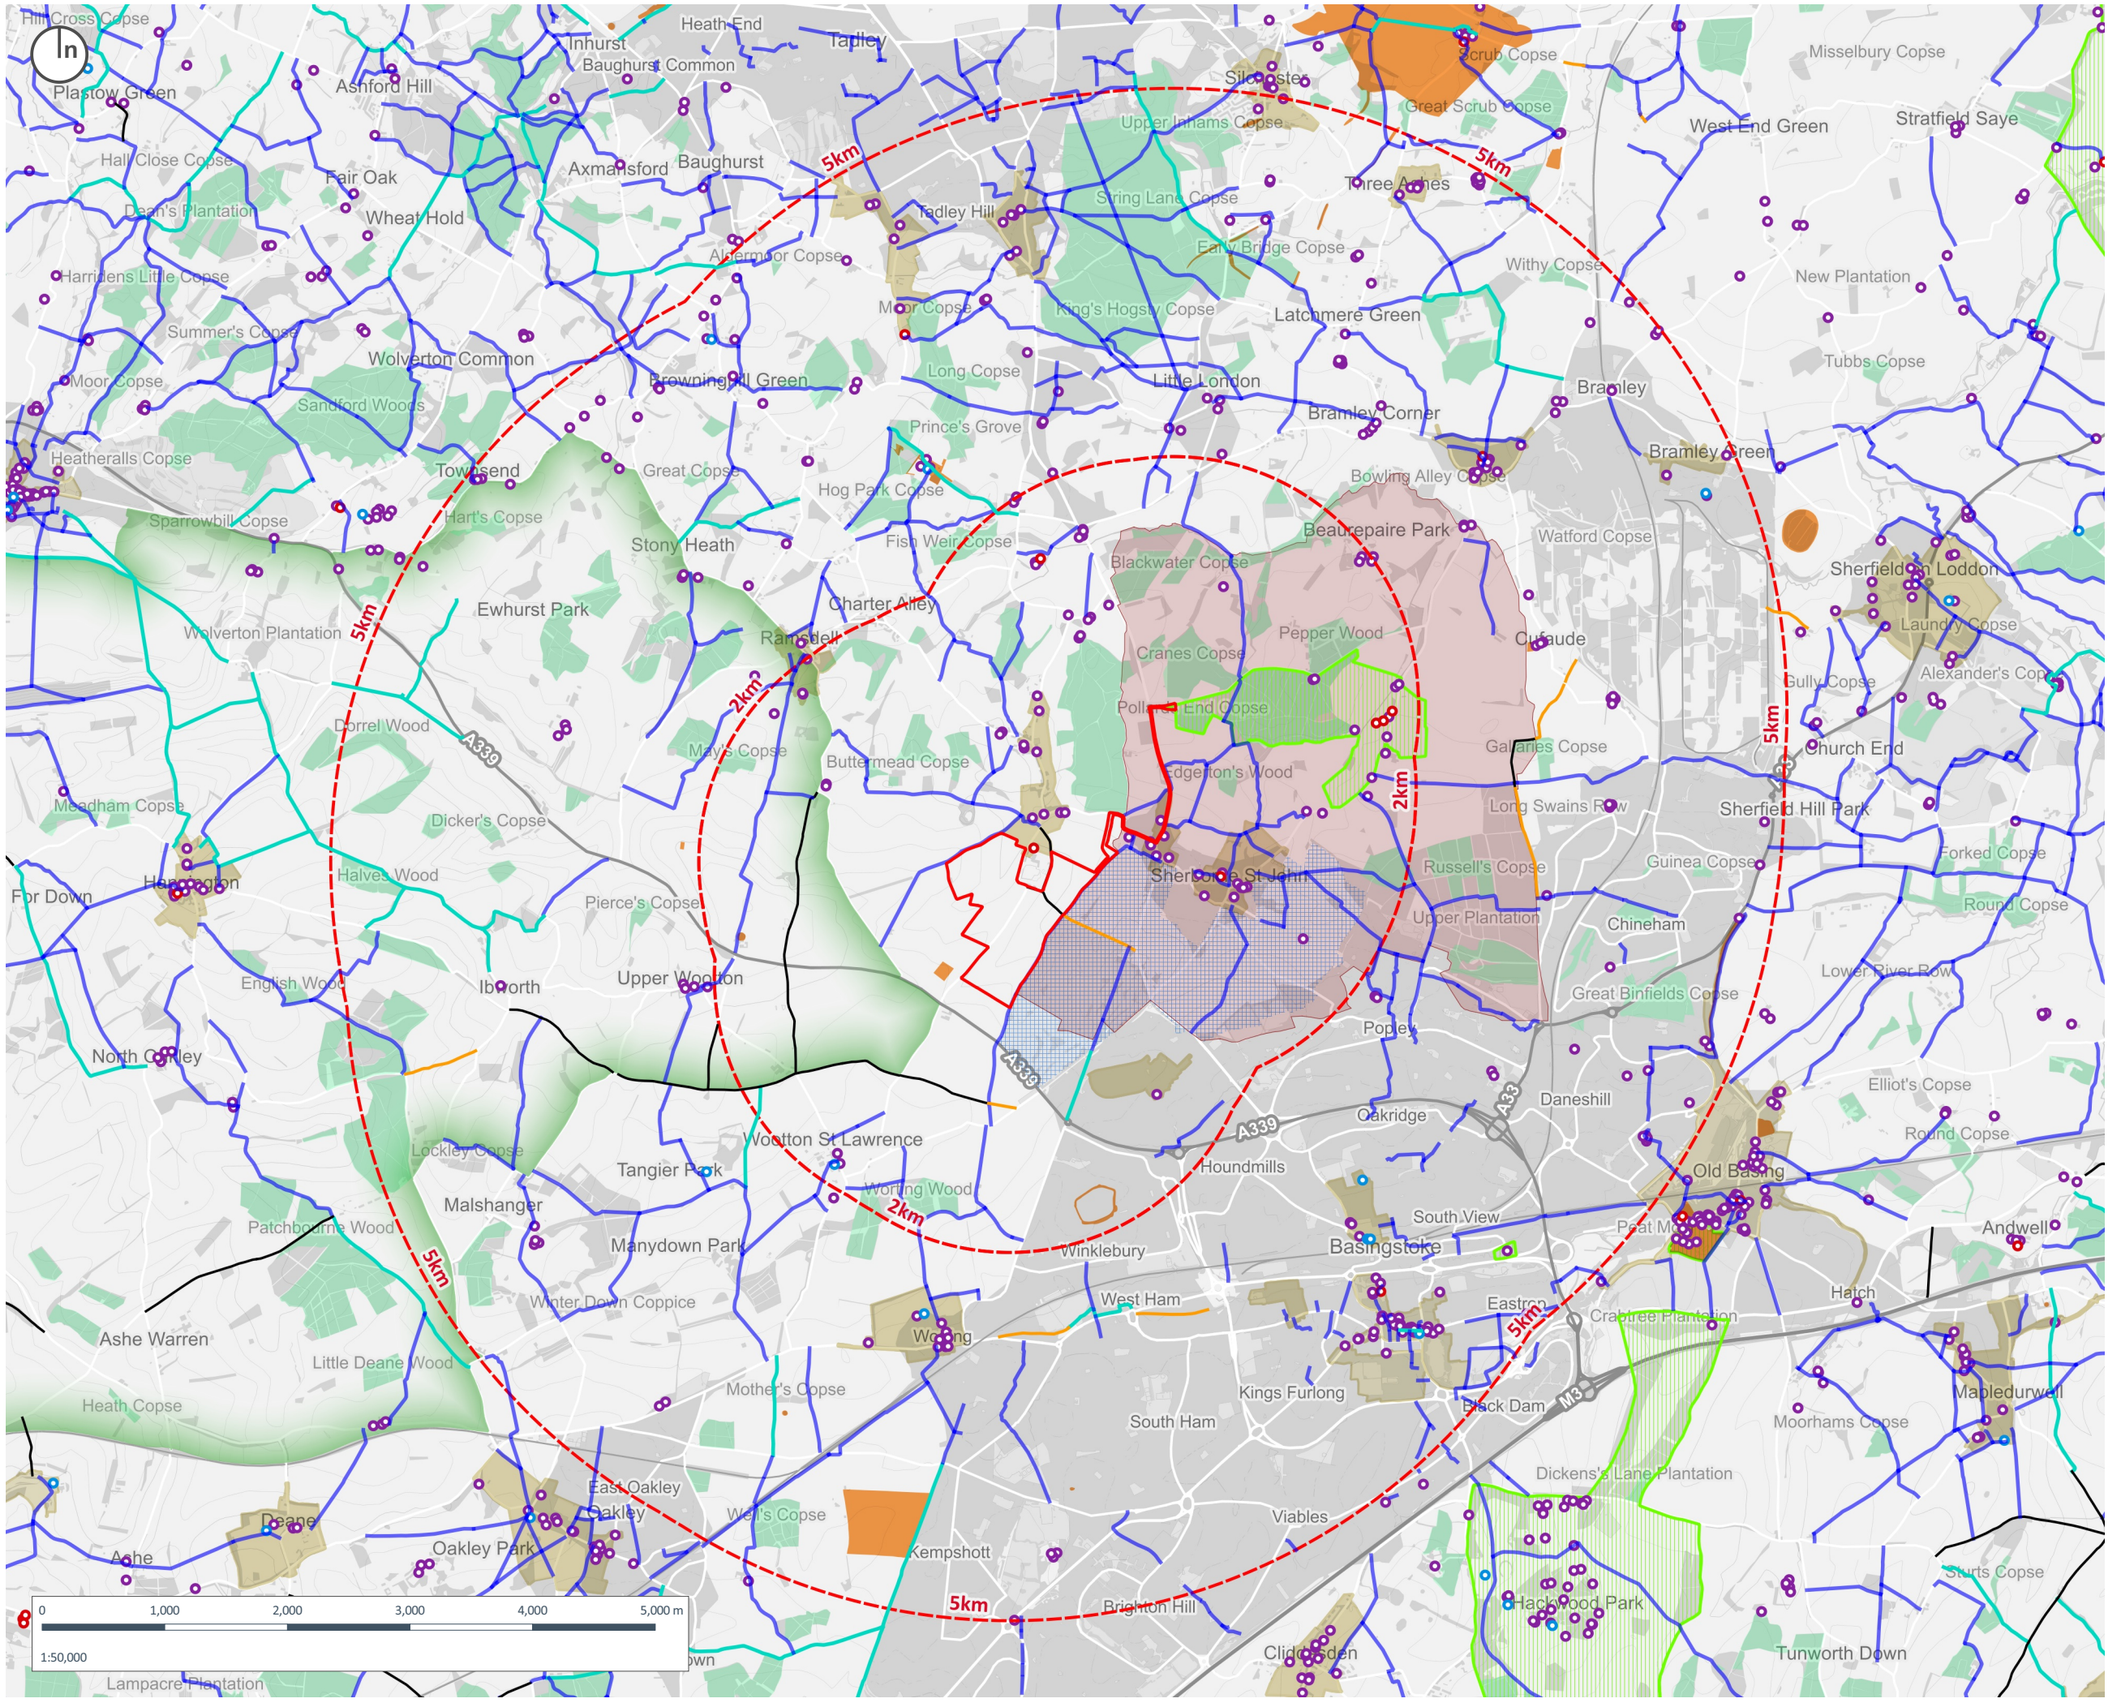

Copyright of Turley

This drawing is for illustrative purposes only and should not be used for any construction or estimation purposes. To be scaled for planning application purposes only. No liability or responsibility is accepted arising from reliance upon the information contained within this drawing.

Plans reproduced by permission of Ordnance Survey on behalf of The Controller of Her Majesty's Stationery Office. © Crown Copyright and database right [2026]. All rights reserved. Ordnance Survey Licence number [100020449]

Site Boundary

Study Area

PRoW

- Byway Open to all Traffic
- Bridleway
- Footpath
- Restricted Byway

National Landscape

Ancient Woodland

Registered Parks and Gardens

Strategic Gap

Sherborne St John Neighbourhood Plan

Conservation Area

Scheduled Monument

Listed Buildings

- I
- II*
- II

Source Note;
© Historic England . Contains Ordnance Survey data © Crown copyright and database right .

© Natural England copyright. Contains Ordnance Survey data © Crown copyright and database right .

CLIENT:
Recurrent Energy

PROJECT:
Stokes Lane Solar Farm, Basingstoke

DRAWING:
Figure 2.2 Designations Plan

PROJECT NUMBER:
04571

DRAWING NUMBER:
GIS_100

CHECKED BY:
KD

REVISION:
1.0

STATUS:
Draft

DATE:
May 2026

SCALE:
1:50,000 @ A3

Turley

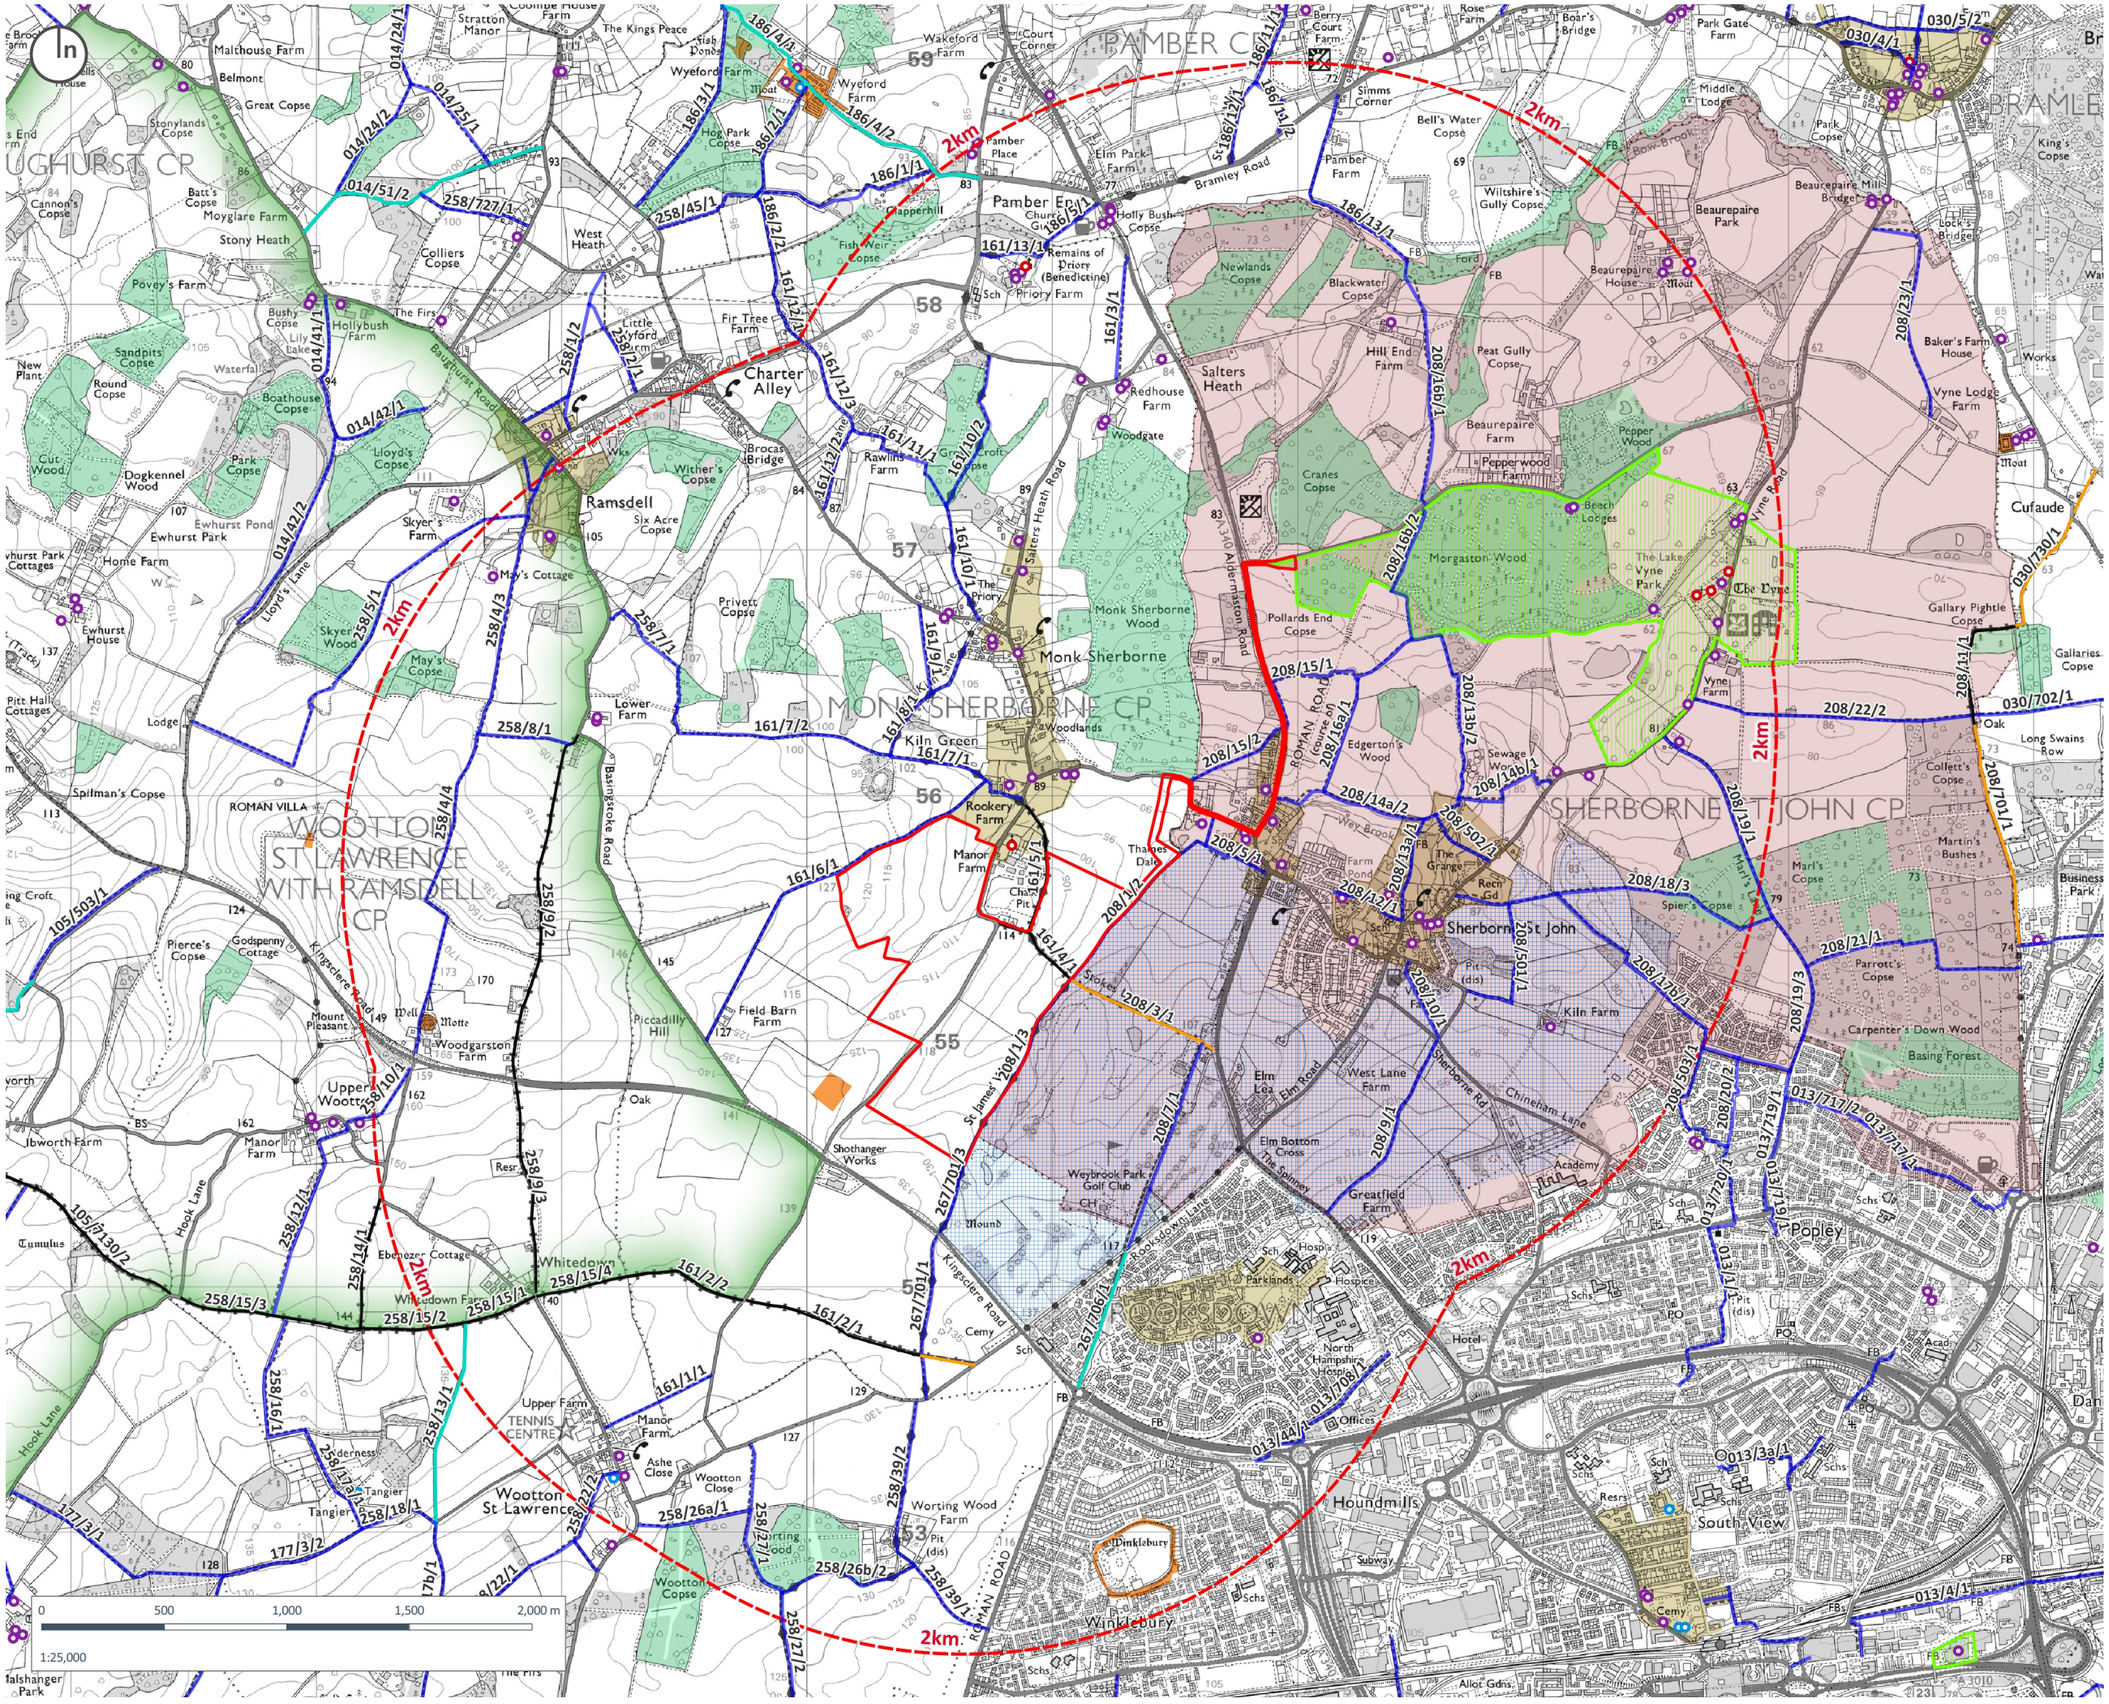

Copyright of Turley

This drawing is for illustrative purposes only and should not be used for any construction or estimation purposes. To be scaled for planning application purposes only. No liability or responsibility is accepted arising from reliance upon the information contained within this drawing.

Plans reproduced by permission of Ordnance Survey on behalf of The Controller of Her Majesty's Stationery Office. © Crown Copyright and database right [2026]. All rights reserved. Ordnance Survey Licence number [100020449]

Site Boundary

Study Area

PRoW

- Byway Open to all Traffic
- Bridleway
- Footpath
- Restricted Byway

National Landscape

Ancient Woodland

Registered Parks and Gardens

Strategic Gap

Sherborne St John Neighbourhood Plan

Conservation Area

Scheduled Monument

Listed Buildings

- I
- II*
- II

Source Note;
© Historic England . Contains Ordnance Survey data © Crown copyright and database right .

© Natural England copyright. Contains Ordnance Survey data © Crown copyright and database right .

CLIENT:
Recurrent Energy

PROJECT:
Stokes Lane Solar Farm, Basingstoke

DRAWING:
Figure 2.2 Designations Plan

PROJECT NUMBER:
04571

DRAWING NUMBER:
GIS_100

CHECKED BY:
KD

REVISION:
1.0

STATUS:
Draft

DATE:
May 2026

SCALE:
1:25,000 @ A3

Turley