


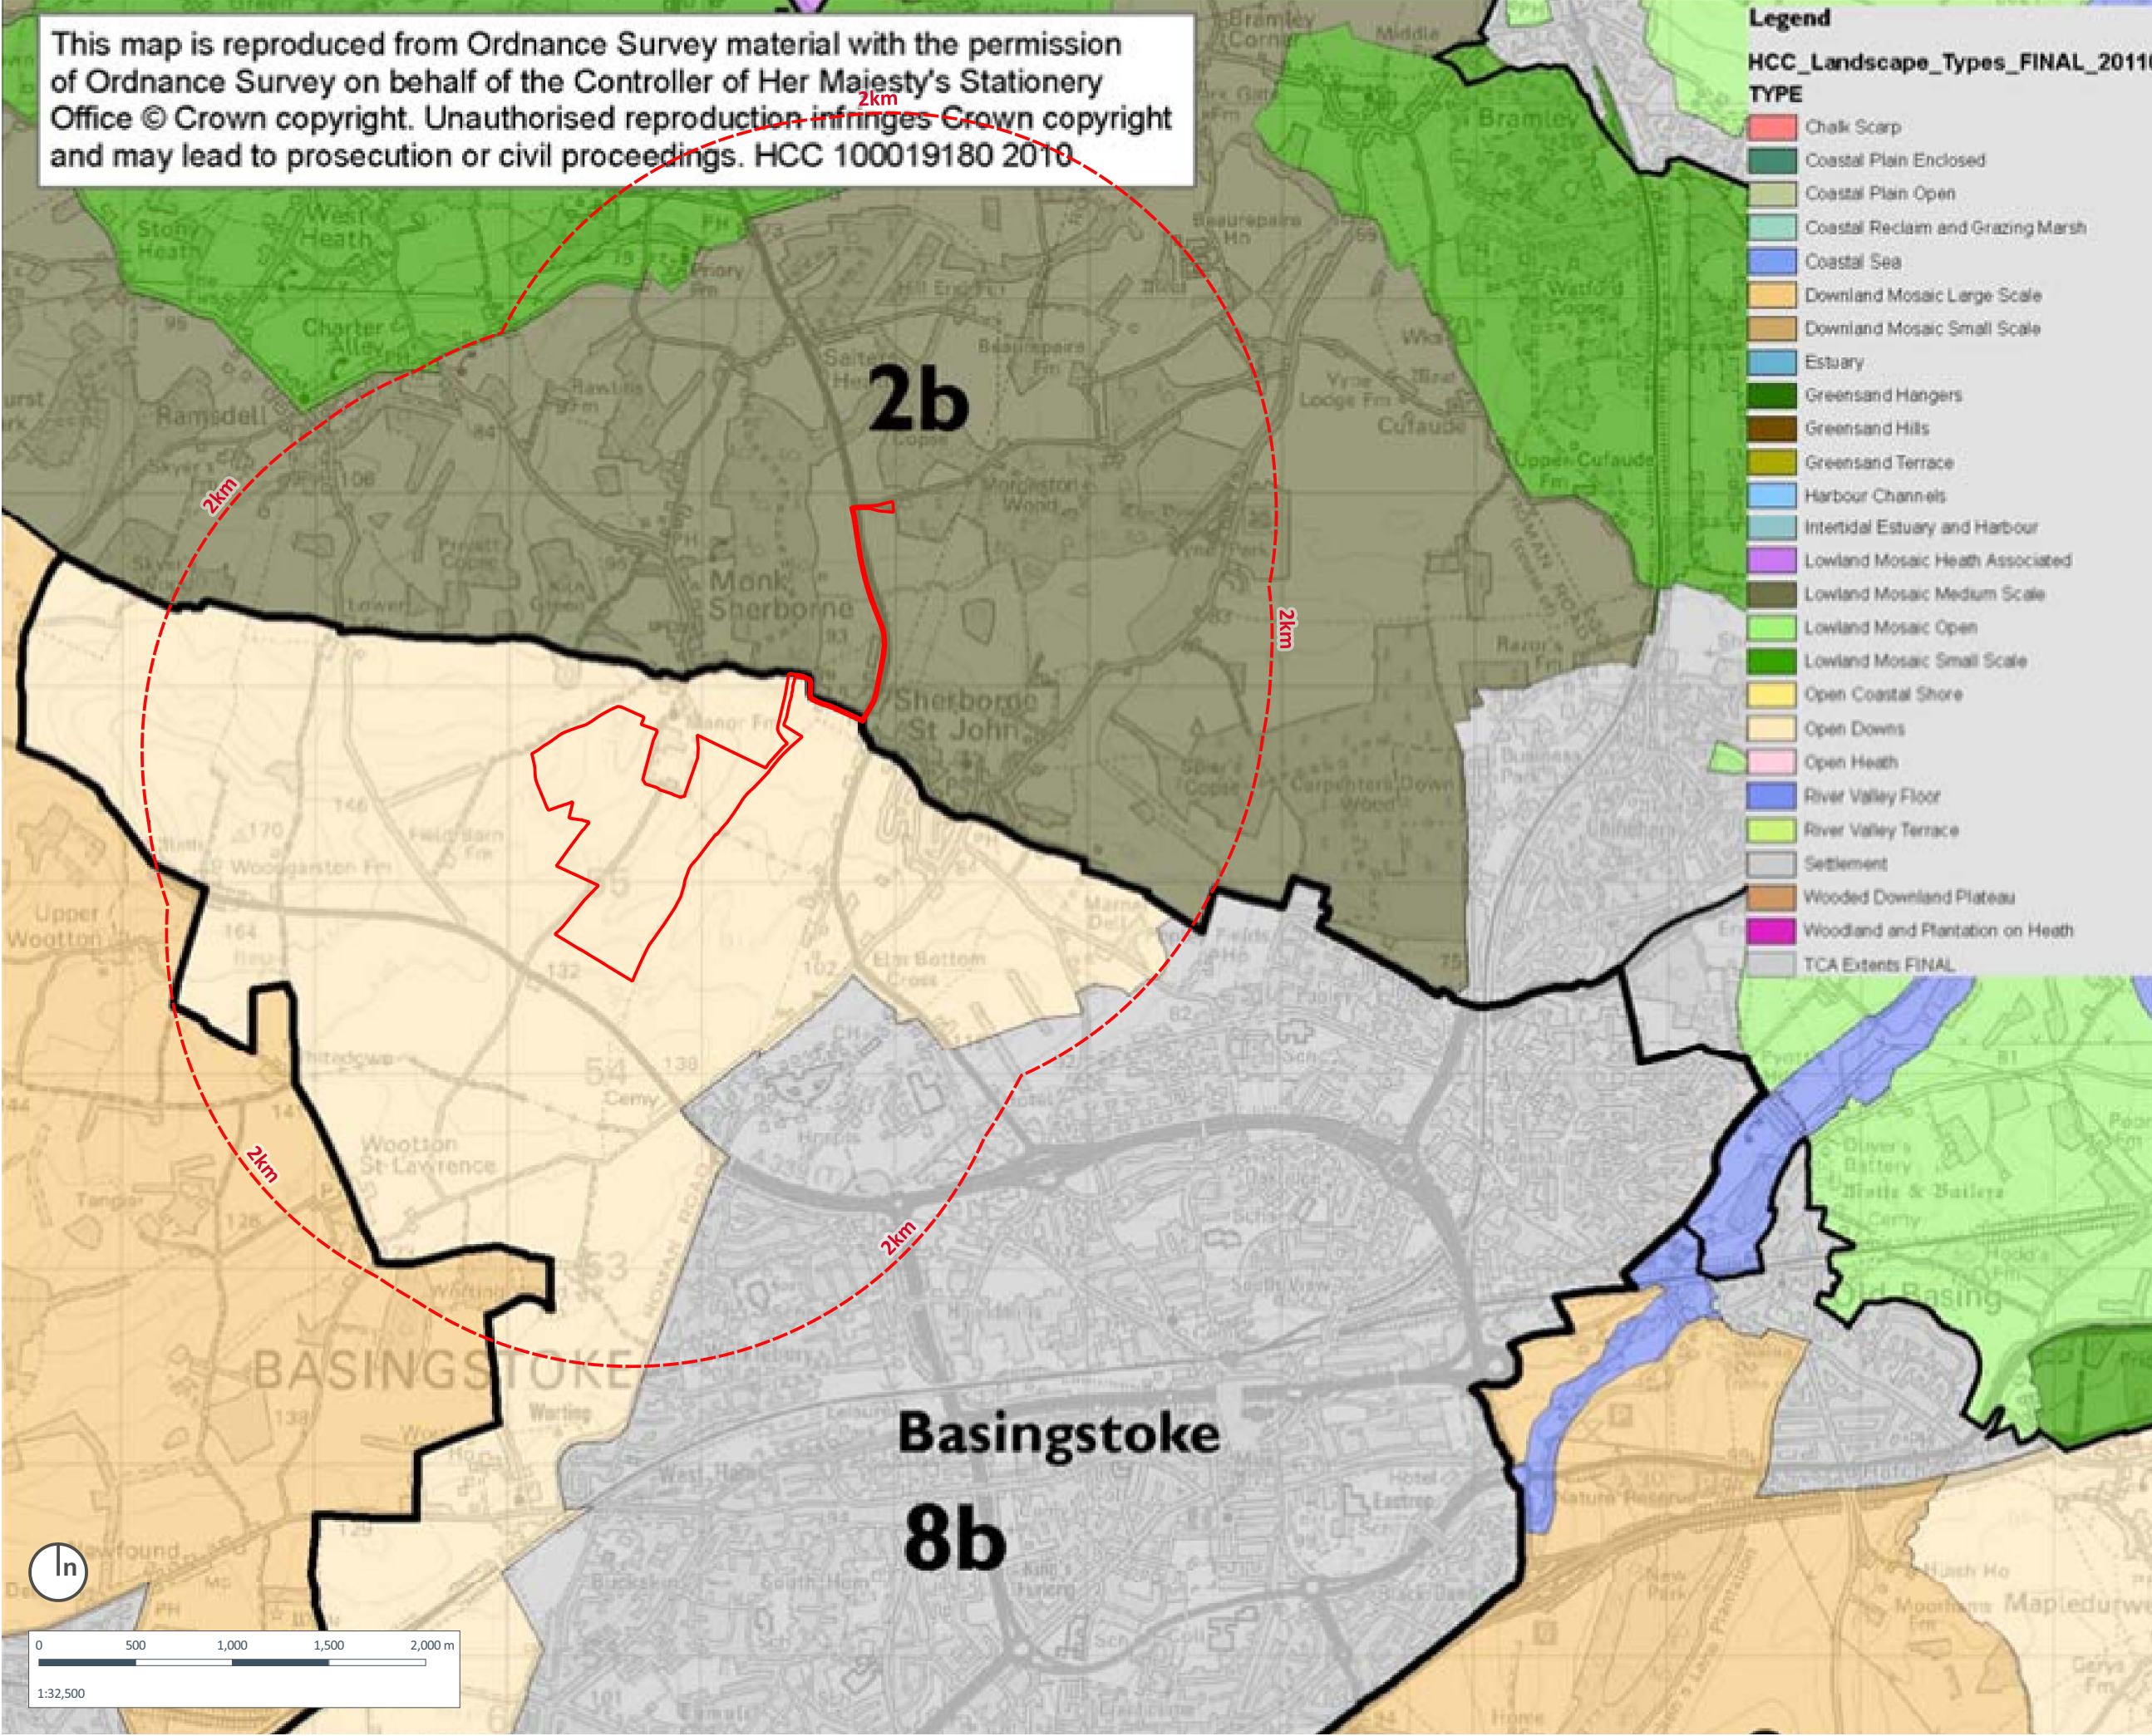

Copyright of Turley

This drawing is for illustrative purposes only and should not be used for any construction or estimation purposes. To be scaled for planning application purposes only. No liability or responsibility is accepted arising from reliance upon the information contained within this drawing.

Plans reproduced by permission of Ordnance Survey on behalf of The Controller of Her Majesty's Stationery Office. © Crown Copyright and database right (2026). All rights reserved. Ordnance Survey Licence number [100020449]

- Site Boundary
- Study Area
- Landscape Character Areas

Source Note:
© Historic England . Contains Ordnance Survey data © Crown copyright and database right .

© Natural England copyright. Contains Ordnance Survey data © Crown copyright and database right .

CLIENT:
Recurrent Energy

PROJECT:
Stokes Lane Solar Farm, Basingstoke


DRAWING:
Figure 2.3 County level: Hampshire
Integrated Character Assessment (2012)

PROJECT NUMBER:
04571

DRAWING NUMBER: GIS_100
CHECKED BY: KD

REVISION: 1.0
STATUS: Draft

DATE: May 2026
SCALE: 1:32,500 @ A3

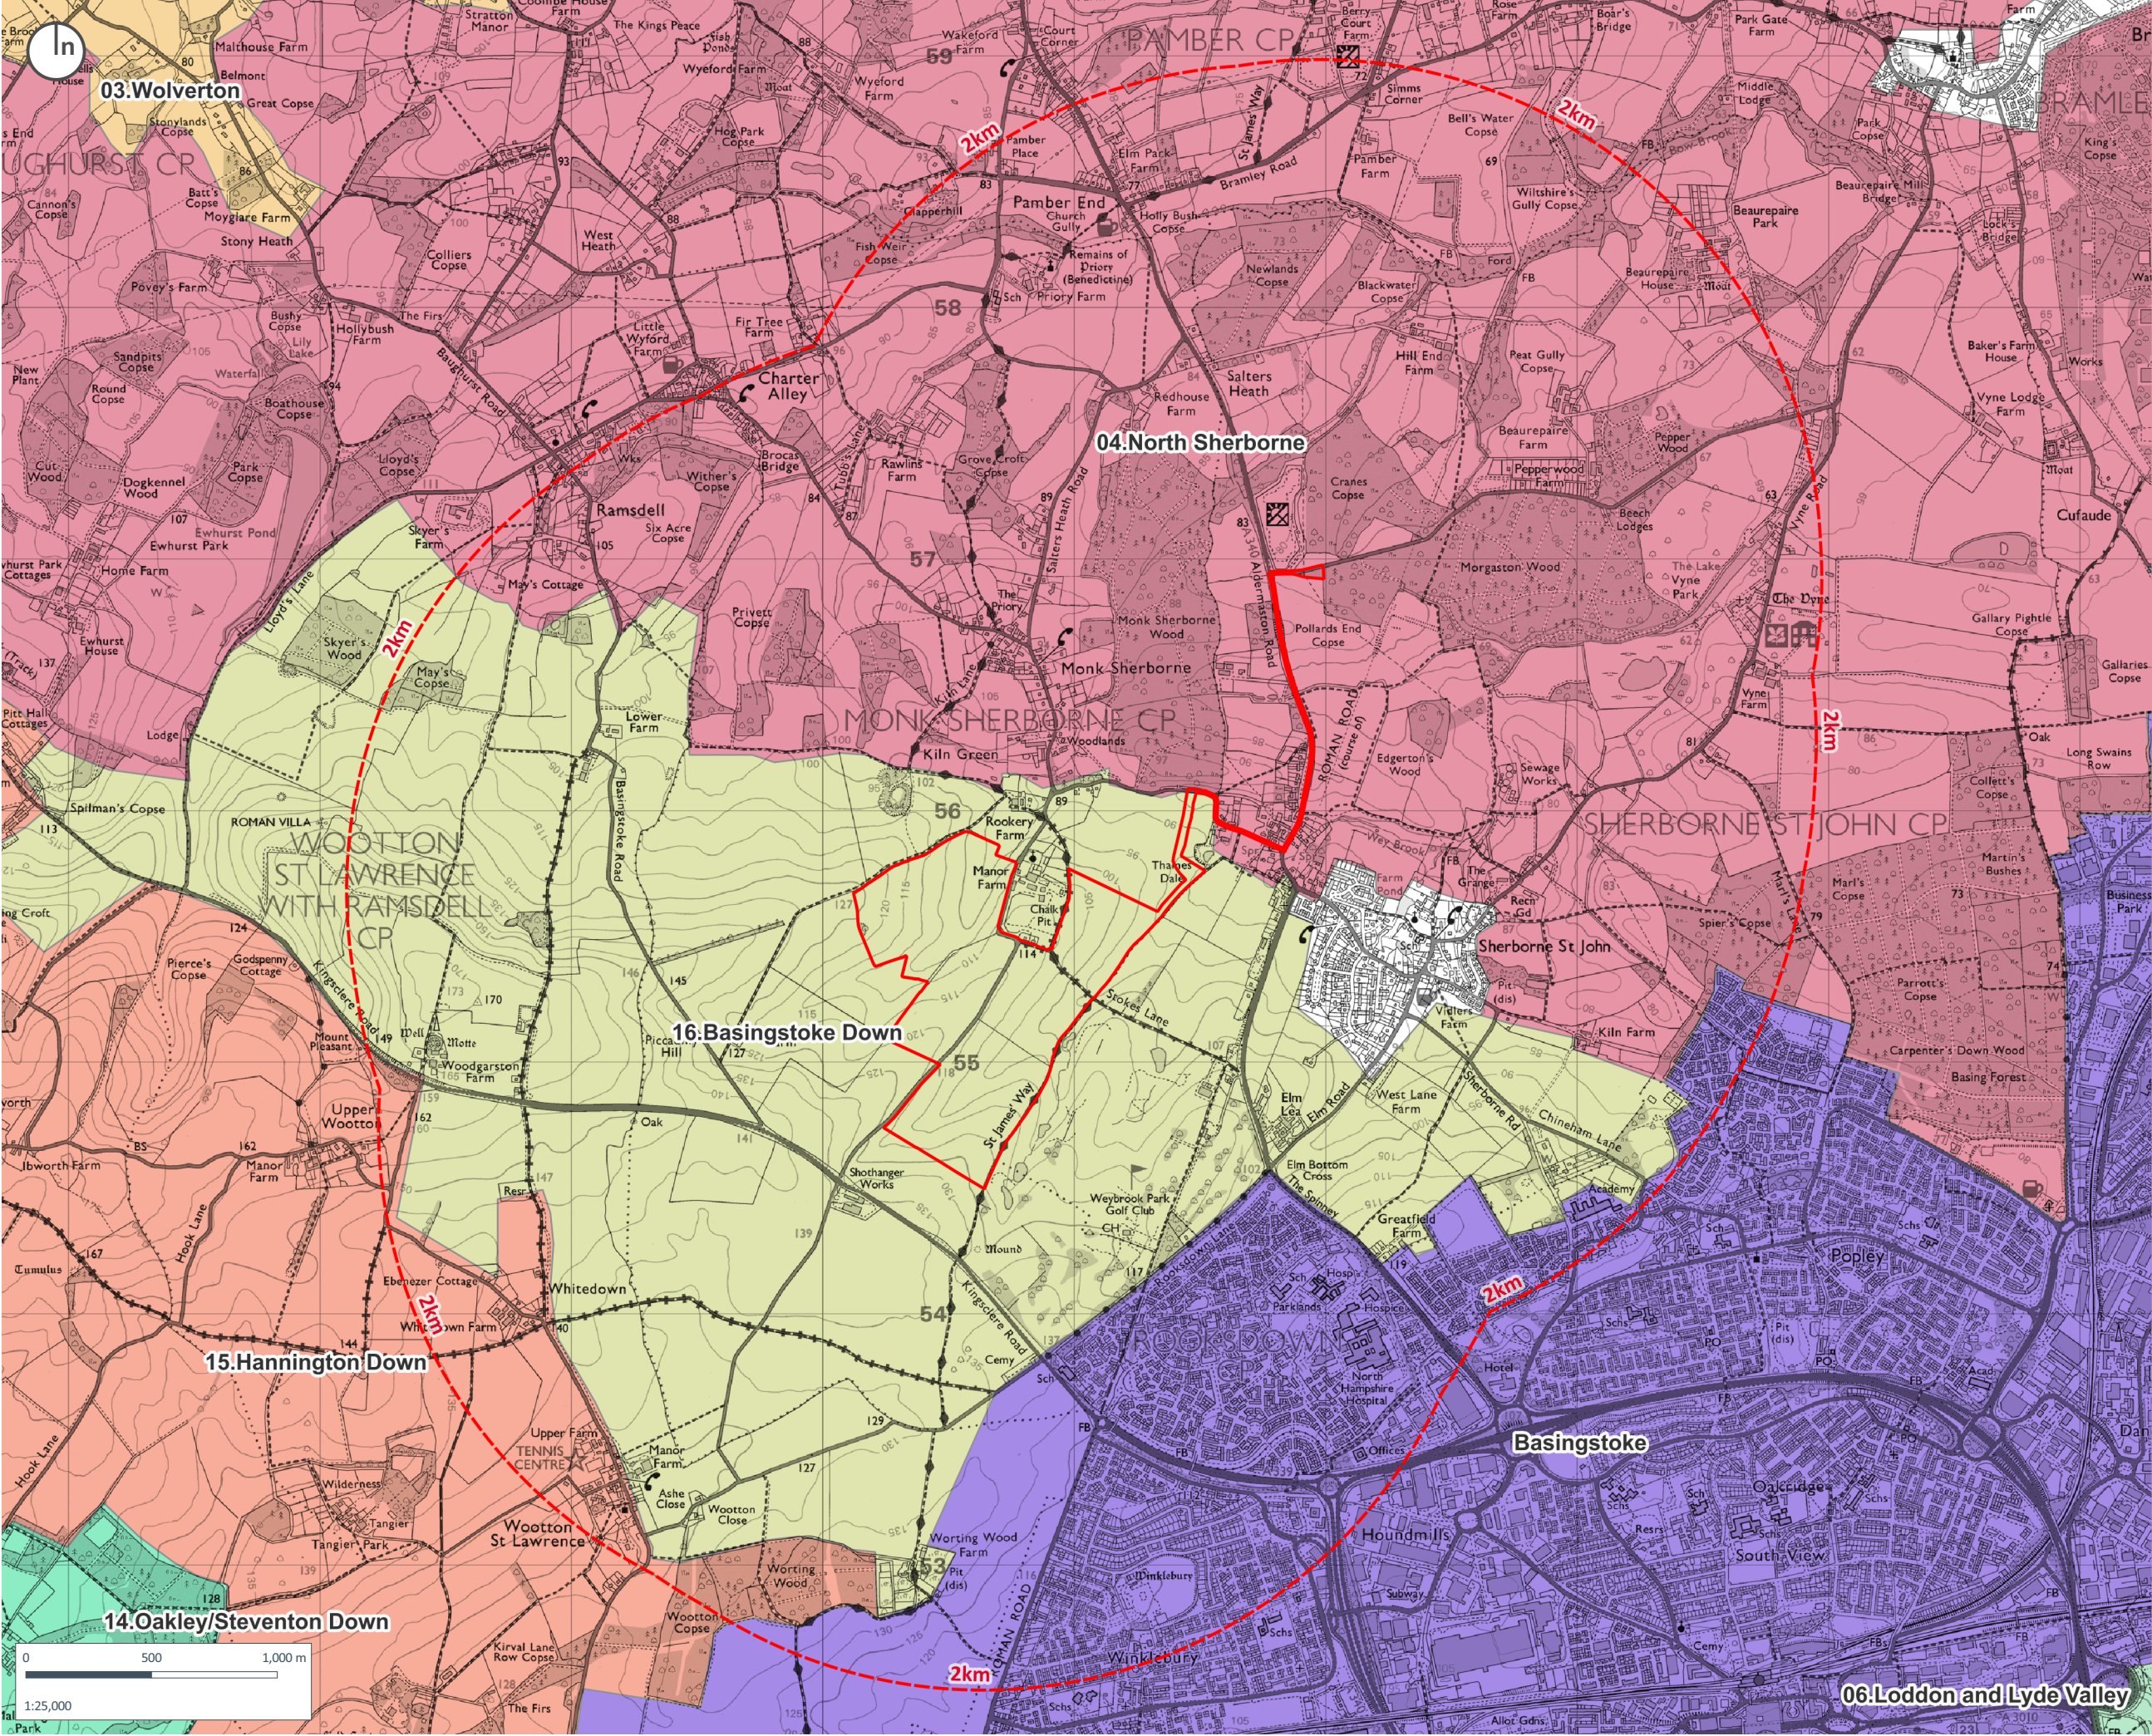

Copyright of Turley

This drawing is for illustrative purposes only and should not be used for any construction or estimation purposes. To be scaled for planning application purposes only. No liability or responsibility is accepted arising from reliance upon the information contained within this drawing.

Plans reproduced by permission of Ordnance Survey on behalf of The Controller of Her Majesty's Stationery Office. © Crown Copyright and database right [2026]. All rights reserved. Ordnance Survey Licence number [100020449]

- Site Boundary
- Study Area
- Landscape Character Areas
- 03.Wolverton
 - 04.North Sherborne
 - 06.Loddon and Lyde Valley
 - 14.Oakley/Steventon Down
 - 15.Hannington Down
 - 16.Basingstoke Down
 - Basingstoke

Source Note:

© Historic England. Contains Ordnance Survey data © Crown copyright and database right.

© Natural England copyright. Contains Ordnance Survey data © Crown copyright and database right.

CLIENT:

Recurrent Energy

PROJECT:

Stokes Lane Solar Farm, Basingstoke

DRAWING:

Figure 2.4 Borough level: Basingstoke and Deane Landscape Character Assessment (2021)

PROJECT NUMBER:	
04571	
DRAWING NUMBER:	CHECKED BY:
GIS_100	KD
REVISION:	
1.0	
STATUS:	
Draft	
DATE:	
May 2026	
SCALE:	@ A3
1:25,000	