

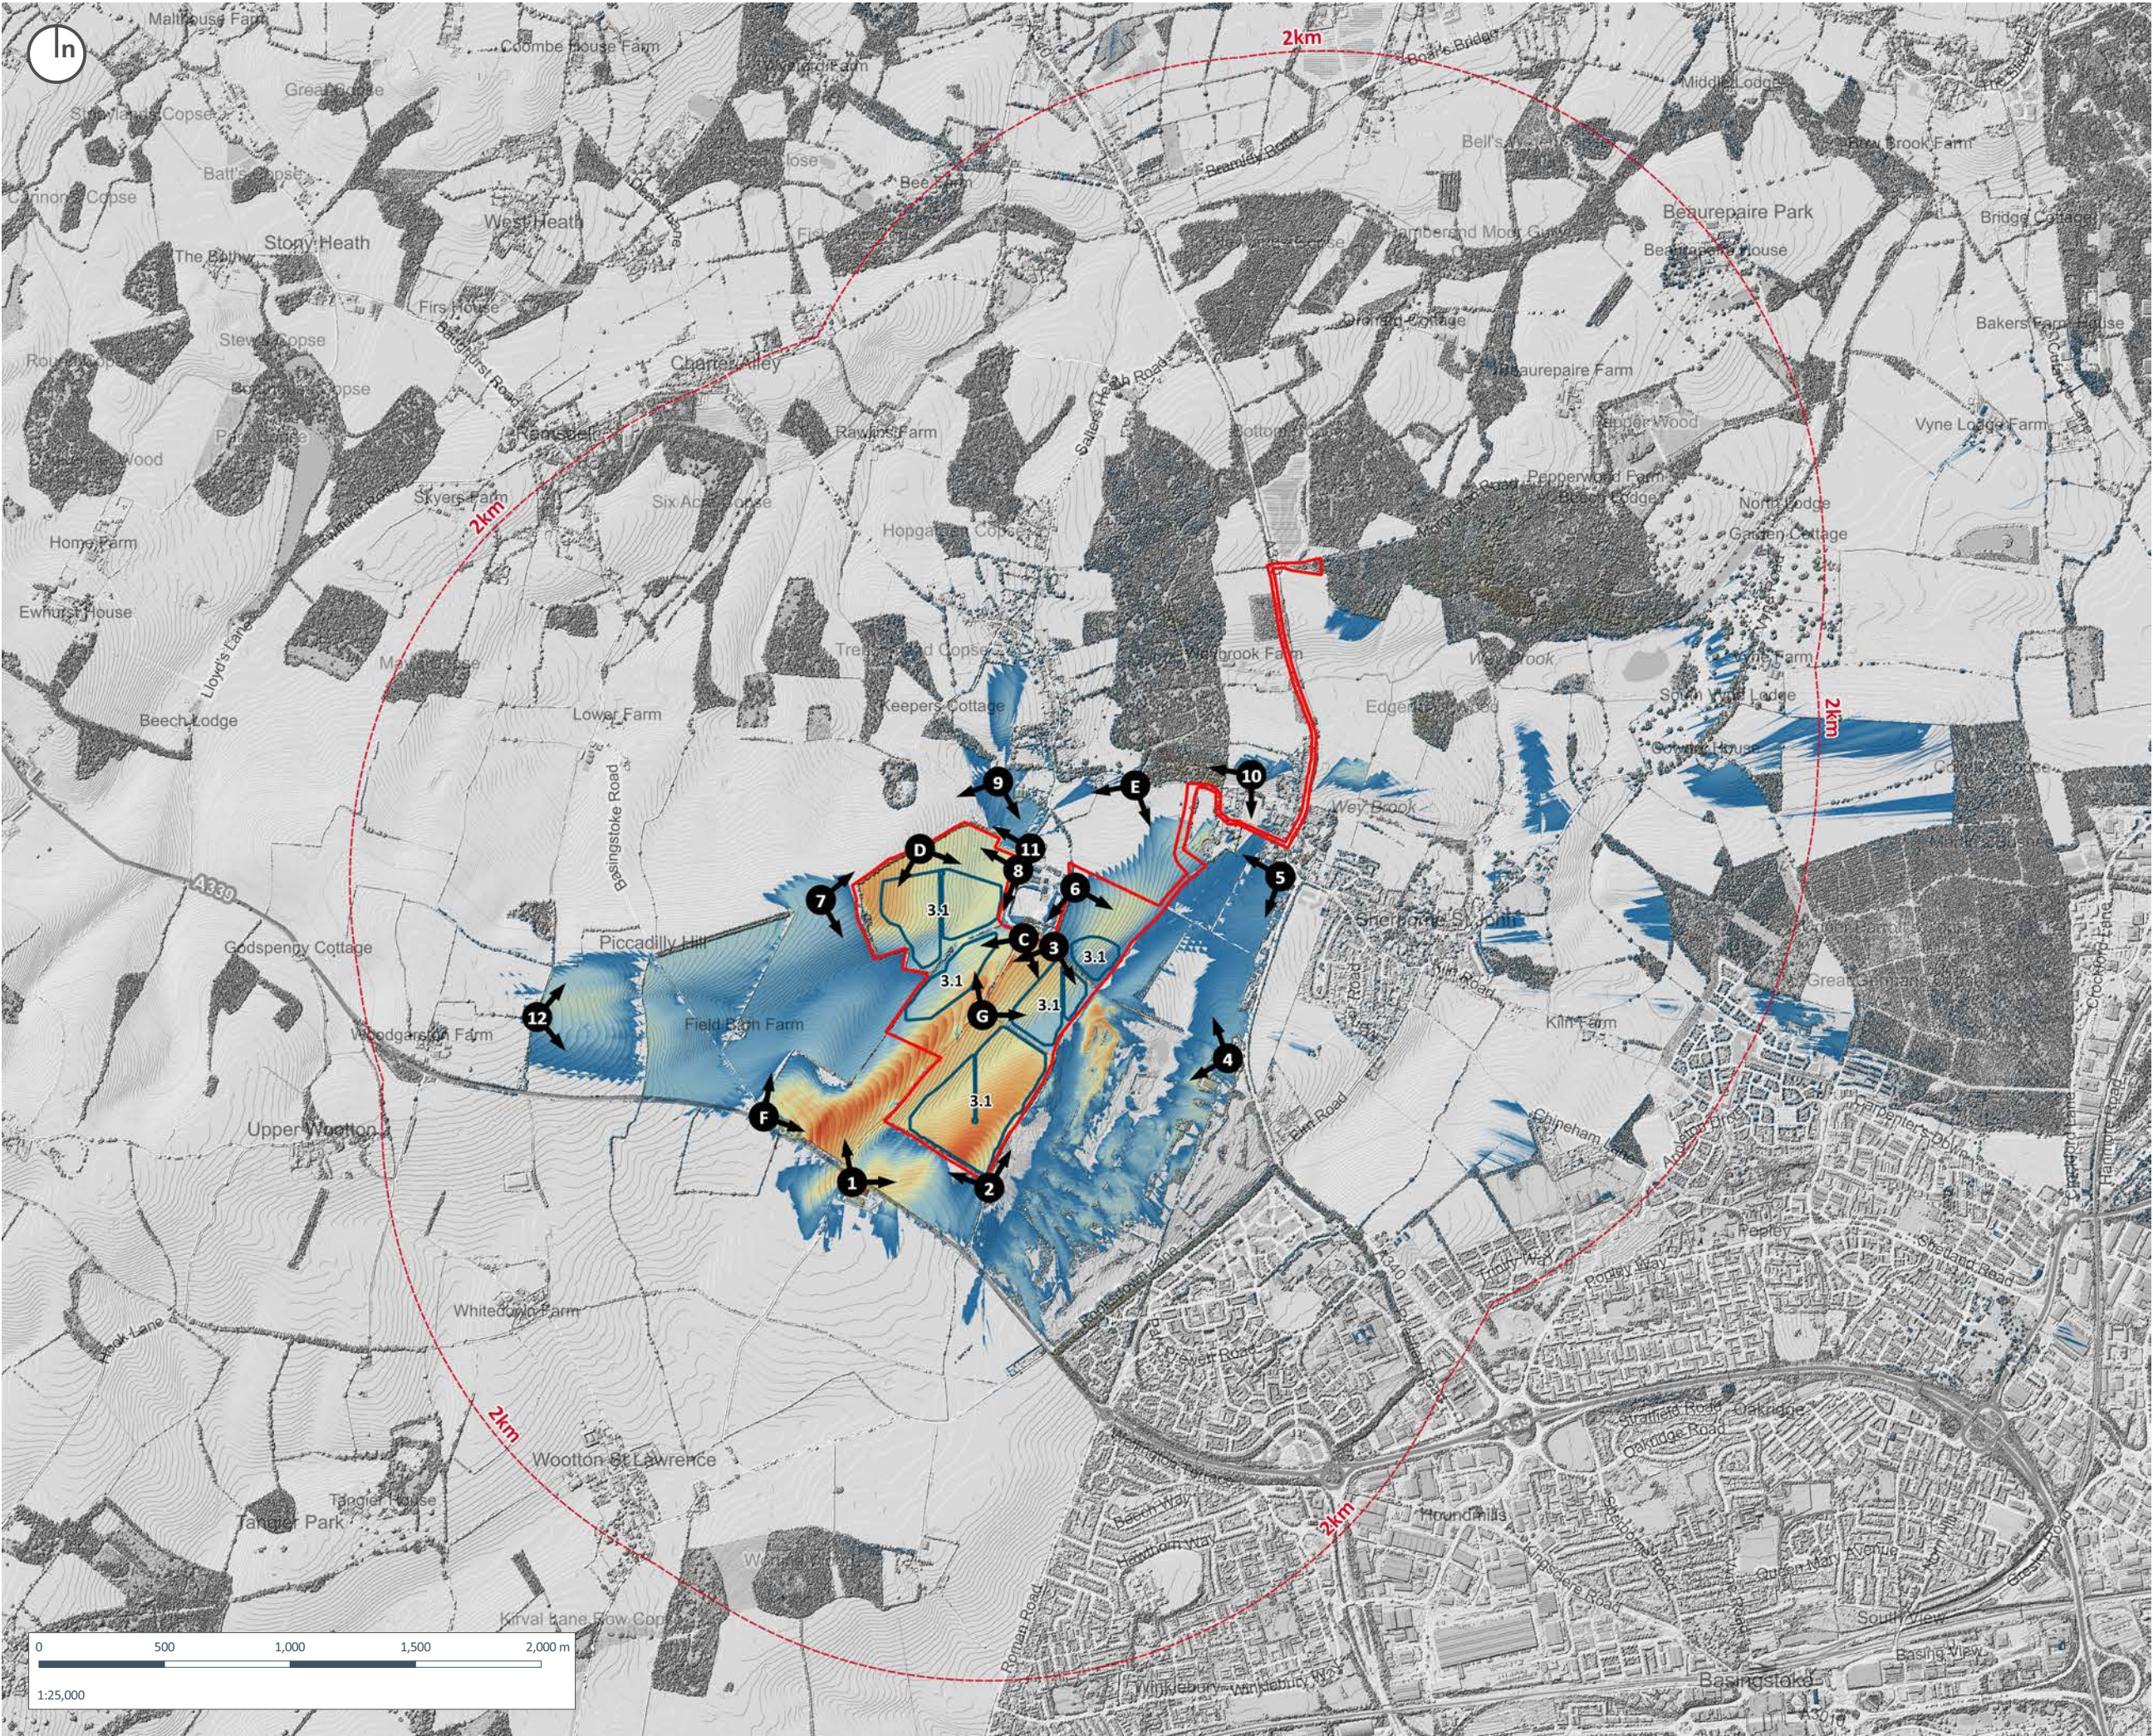


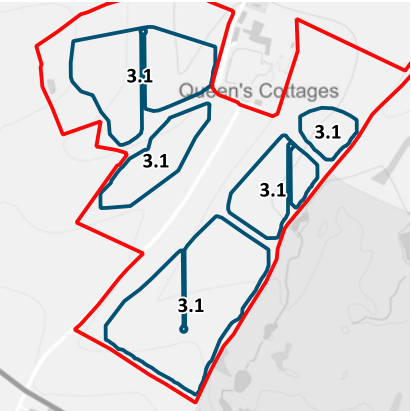

Copyright of Turley

This drawing is for illustrative purposes only and should not be used for any construction or estimation purposes. To be scaled for planning application purposes only. No liability or responsibility is accepted arising from reliance upon the information contained within this drawing.

Plans reproduced by permission of Ordnance Survey on behalf of The Controller of Her Majesty's Stationary Office. © Crown Copyright and database right [2026]. All rights reserved. Ordnance Survey Licence number [100020449]

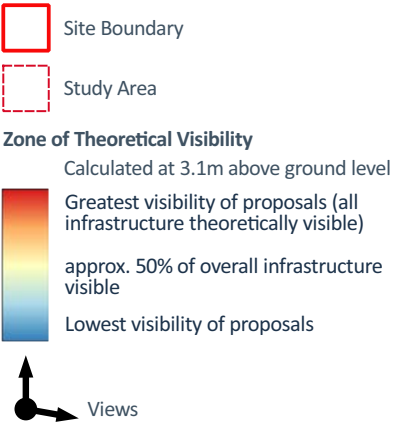

CLIENT:
Recurrent Energy

PROJECT:
Stokes Lane Solar Farm, Basingstoke

DRAWING:
Figure 2.6 DSM (Digital Surface Model) Zone of Theoretical Visibility and Proposed Viewpoints

PROJECT NUMBER:
04571

DRAWING NUMBER:
GIS_000


CHECKED BY:
KD

REVISION:
1.0

STATUS:
Draft

DATE:
February 2026


SCALE:
1:25,000 @ A3

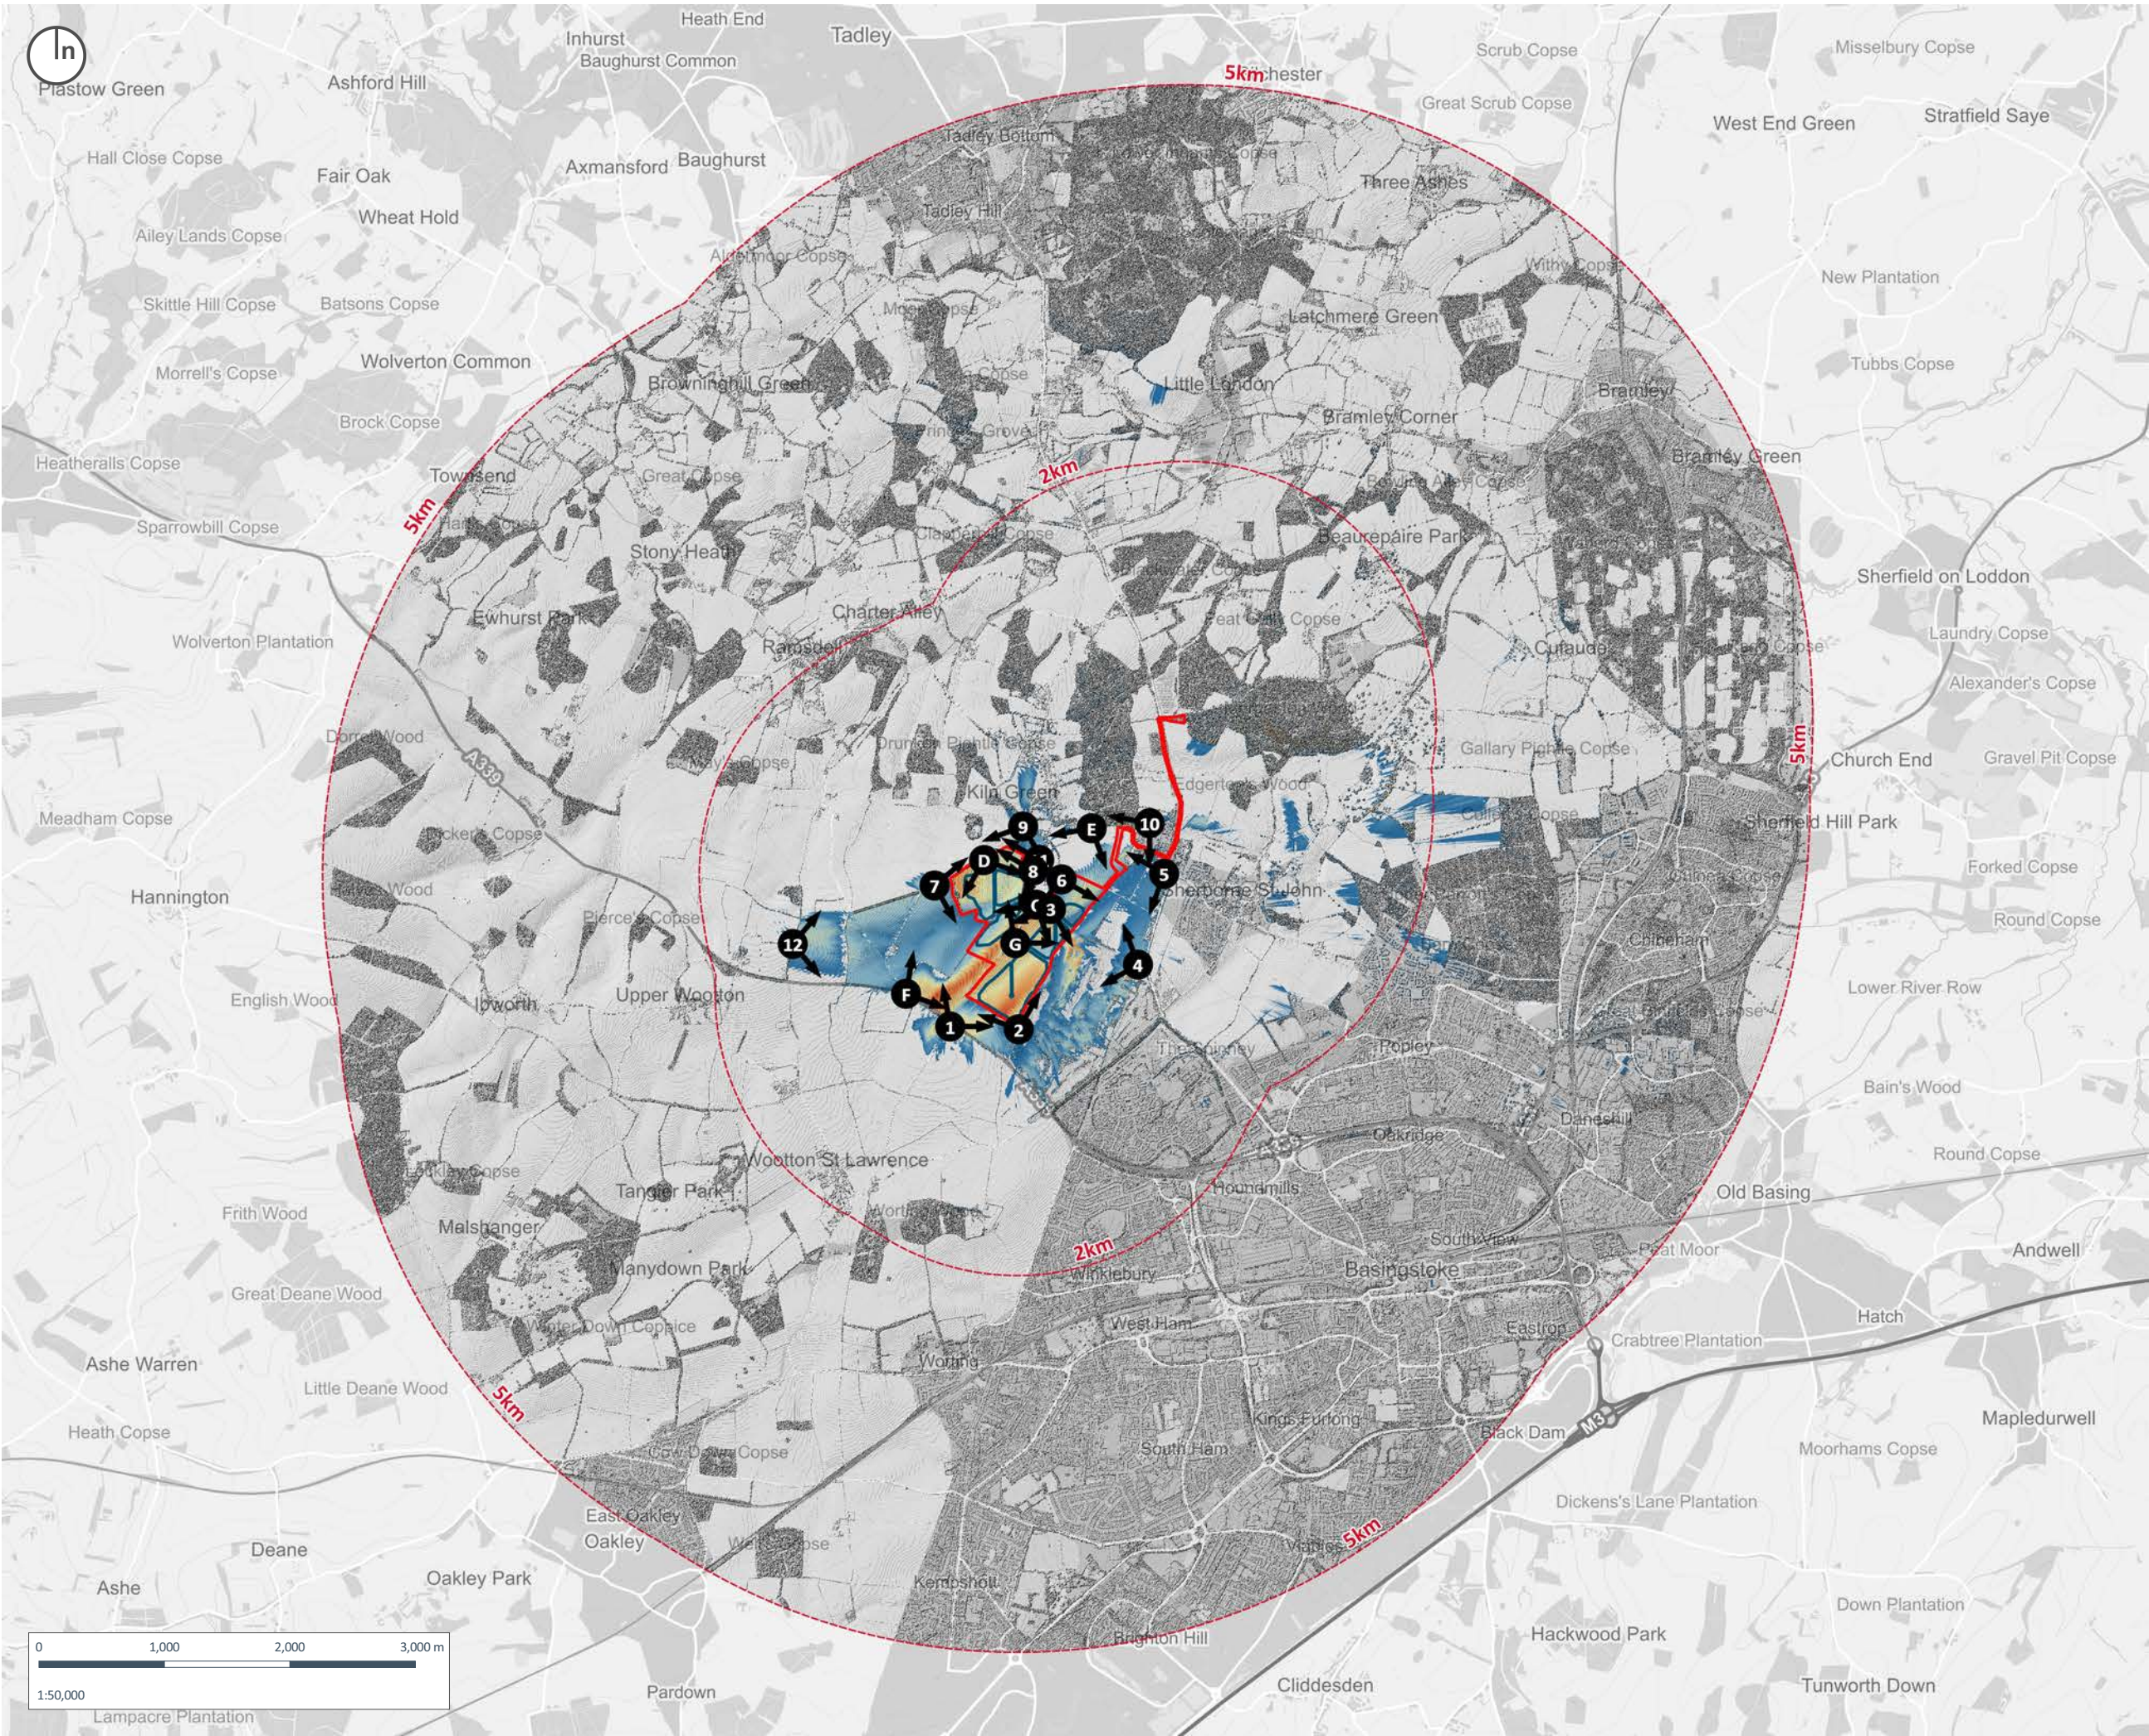

Copyright of Turley


This drawing is for illustrative purposes only and should not be used for any construction or estimation purposes. To be scaled for planning application purposes only. No liability or responsibility is accepted arising from reliance upon the information contained within this drawing.

Plans reproduced by permission of Ordnance Survey on behalf of The Controller of Her Majesty's Stationery Office. © Crown Copyright and database right [2026]. All rights reserved. Ordnance Survey Licence number [100020449]

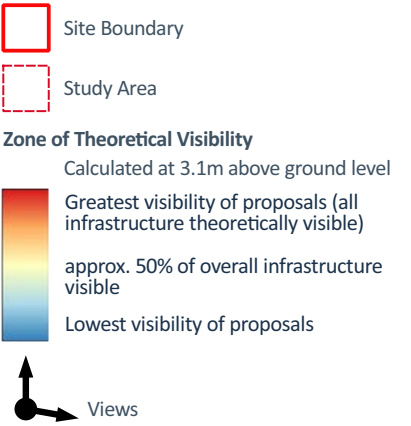

Notes:-

This viewshed was created using Lidar data from the Scottish Remote Sensing Portal. The most recent data to cover this area is from Phase 5. This was captured between 2020 and 2021. The inset map shows the building heights (in metres from ground level) used for the viewshed.

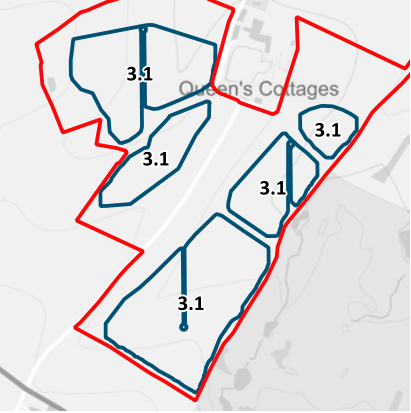

CLIENT:

Recurrent Energy

PROJECT:

Stokes Lane Solar Farm, Basingstoke

DRAWING:

Figure 2.6 DSM (Digital Surface Model) Zone of Theoretical Visibility and Proposed Viewpoints

PROJECT NUMBER:

04571

DRAWING NUMBER: GIS_000

CHECKED BY: KD

REVISION: 1.0

STATUS: Draft

DATE: February 2026

SCALE: 1:50,000 @ A3