N

© INTERSECT SURVEYS

NOT TO BE REPRODUCED WITHOUT PERMISSION

DATUM NOTES

THE SURVEY GRID SHOWN ON THIS DRAWING IS POSITIONED ON ORDNANCE SURVEY (OS) NATIONAL GRID, OBTAINED BY MULTIPLE NETWORK RTK GPS OBSERVATIONS.

DRAWING UNITS ARE METRES.

ALL LEVELS ARE IN METRES AND ARE ABOVE ORDNANCE SURVEY NEWLYN DATUM DERIVED BY ACTIVE GPS OBSERVATIONS TAKEN OVER AN EXTENDED PERIOD OF TIME.

ALL QUOTED DIMENSIONS ARE IN METRES.

This drawing has been produced for the purpose of the original commissioning agent.
Intersect Surveys will accept no responsibility for details that are subsequently found to be the consequence of undisclosed facts or that were obscured from view at the time of survey or that have been altered since the survey.
All data remains the property of Intersect Surveys until full payment has been received.

ABBREVIATIONS (Land & Utilities)

AR	ASSUMED ROUTE	AO	AGRI OUTLET	SL	SIGNAL LOST
BB	BUS BOARD	BP	BOLLARD	SLP	SLOPE/BANK
BE	BELOW BEACON	LG	LOCK GATE	SPL	SHEET PILING
BO	BACKDROP	LA	LADDER	Spr	SPRING
BS	BUS STOP	LB	LAMP BASE	SPP	SPOT HEIGHT POINT
BT	BURIED BT	LF	LAMP POST	ST	STOP TAP
Bth	BATH TELECOM COVER	LP	LAMP POST	STP	STOP
Bw	LITTER/ GRIT SALT BIN	Mgd	MOORING POST	St	STRUCTURE TOP LEVEL
BL	BOLLARD LIGHT	Mst	MAST/ POLE	SW	STUD WORK
Bs	BOLLARD	Mha	MACHINERY	SW	STAND PIPE
BP	BOUNDARY POST	Mr	MANHOLE	StPo	STAY POST
BT	BT COVER	MP	MARKER POST	STP	STEEL POST
BTC	BRITISH TELECOM CHAMBER	MaC	MARKER POST (ELECTRIC)	SV	STOP VALVE
CabL	CATENARY LEVEL	MaG	MARKER POST (GAS)	SUR	SUB- VENT PIPE
CH	CHIMNEY POT	MaO	MARKER POST (OPTICAL)	SWB	SURFACE WATER MANH
CB	CONTROL BOX	MaT	MARKER POST (TELECOM)	TCB	TELEPHONE CALL BOX
CC	CABLE CHAMBER	MaW	MARKER POST (WATER)	TCP	TELEPHONE CONNECTOR
CC	COAL OUTLET	MP	MILE POST	TFR	TIMEN FROM RECORDS
CH	CHIMNEY	MH	MINE SHAFT	TP	TOP OF PARAPET
Chl	CHANNEL LEVEL	NL	NOT LOCATED	TL	TRAFFIC LIGHT
Chy	CHIMNEY	NP	NAME PLATE	TP	TELEGRAPH POLE
CL	CLOSE LEVEL	OA	OVERHEAD CABLE AREA	TR	TRENCH
CL	COVER LEVEL	OBM	O.S BENCH MARK	TC	TROUGH
CO	CONCRETE	OGP	OVERGROUND PIPE	UTP	UNABLE TO FIND
CP	CONCRETE POST	OHL	OVERHEAD CABLE (ELECTRIC)	UTA	UNABLE TO GAIN ACCESS
CabL	CUPBO LEVEL	OHE	OVERHEAD CABLE (ELECTRIC)	UTL	UNABLE TO LIFT
CP	CUPBOARD	OHT	OVERHEAD CABLE (TELECOM)	UTO	UNABLE TO OPEN
CaP	CAMERA POST	OHP	OVERHEAD PIPE	UTS	UNABLE TO SURVEY
CaL	CAMERA LEVEL	OP	OUTLET PIPE (WATER)	UTT	UNABLE TO TRACE
CL	CROWN LEVEL	OP	OUTLET PIPE	VC	VITREOUS CLAY
CabP	CULVERT WIPE	P	POST	VP	VENT PIPE
CP	CUPBOARD SIGNING MACHINERY	PB	POST BENCH	VR	VENTILATION RECOVERY
D	DEPTH	PB	POST BOX	VS	VENTILATION SHAFT
DP	DIRECTION POST	PC	PEDESTRIAN CROSSING	VW	VEHICLE WASH WHEEL
DN	DIRECTION SIGN	PL	PELICAN LINE	WB	WATER BOARD
DC	DRAIN/ MANHOLE/JUNCTION COVER	PS	PHONE BOOK	WM	WATER METER
EAC	EDGE OF CANOPY	PO	PILE	WH	WATER OUTLET
EOR	END OF RECORDS	Pn	MOVEMENT DETECTOR	WO	WASH OUT VALVE
EP	ELECTRIC POST	PP	PETROL / DIESEL PUMP	WP	WELL
ELP	ELECTRICITY POLE	PP	PETROL / DIESEL PUMP	WL	WEIR LEVEL
EB	EARTH ROD	Ph	PIPE INSIDE	WPP	WEIR PLATE (TOP)
EBP	ELECTRICITY BOWER	PO	PIPE OUT	WT	WELL/ WATER PIPE
ESP	ELECTRICITY SUPPLY POINT	PP	PUMP		
EP	ELECTRICITY SWITCH	PC	POLYCHROMATICALLY	FENCE TYPES	
FB	FOOTBRIDGE	PVC	POLYVINYL CHLORIDE	AWF	ARMCO
FC	FOOTPATH CLOSE	PO	POST OFFICE	BWF	BARBED WIRE
FL	FLOOR LEVEL	PI	PYLONMETER	CBF	CLOSE BOARDED
FS	FLAG STAFF / POLE	RS	RODDING EYE	CF	CORRUGATED IRON
FL	FLOOR	RC	RODDING EYE	CLF	CHAIN LINK
G	GRITH	RMP	RESERVOIR MONITORING PNT	CPF	CHESTNUT PALING
GP	GAS INLET/ PIPE	RP	REFLECTOR POST	IRF	IRON RAILING
GP	GAS PUMP	RP	RAILWAY POST	PBF	POST & BOARD
GPR	TRACED BY G.P.R.	RW	RAILWAY SIGNAL POST	PCF	POST & CHAIN
GV	GAS VALVE	S	SPREAD	PRF	POST & RAIL
GV	GAS VALVE	SA	SHAFT ABANDONED	PWF	POST & WIRE
H	HANDRAIL	SB	SIGN BOARD	SPF	STEEL PALISADE
HV	HIGH VOLTAGE	SH	SHELTER (BUS / TRAM)	WMF	WIRE MESH
HP	HYDRANT MARKER POST	SL	SIGNAL LOST		
L	INVERT LEVEL	SL	SUPPLY LEVEL		
K	KERB TYPE	SM	SETTLEMENT MARKER		
KL	KERB LEVEL	SMP	SETTLEMENT MONITORING PNT		

ABBREVIATIONS

AB	Air Brick	DH	Duct Height	PWF	Post & Rail Fence
BO	Bollard or Bottom Heights	E	Eastings	PWF	Post & Wire Fence
BB	Belisha Beacon	ECB	Electricity Control Box	R	Rendar
BD	Back Drop	ELEC	Electricity	RAD	Radiator
BH	Borehole or Beam Height	EP	Electricity Pole	RE	Rodding Eye
BL	Bed Level	FB	Flower Bed	RG	Rough Ground
BOC	Bottom of Chamber	FH	Fence Height	RS	Rubble
BRW	Brick Retaining Wall	FL	Floor Level	RSJ	Rolled Steel Joist
BS	Bus Stop	GU	Gully	RWP	Rain Water Pipe
BT	British Telecom	GV	Gas Valve	S	Spread or Stone
BTCB	BT Control Box	H	Height in Metres	SC	Stop Cock
BW	Brick Wall	H	Window Head Height	SL	Soffit Level or Skylight
BWF	Barbed Wire Fence	HT	Height	SP	Arch Springer Height
C	Centre Line Height	IC	Inspection Cover	SR	Safety Railing Stake
CB	Control Box	IL	Invert Level	SW	Stone Wall
CBF	Close Boarded Fence	IRF	Iron Railing Fence	TCSU	Traffic Control
CBW	Concrete Block Wall	IMF	Interwoven Fence	T	Trip Heights
CCB	Cable TV Control Box	KO	Kerb Outlet	TL	Traffic Light
CF	Chestnut Paling Fence	L	Lamp	TP	Telegraph Pole
Cl	Cove Level	LP	Lamp Post	UTL	Unable To Lift
CLF	Chain Link Fence	MH	Manhole	UTT	Unable To Trace
CLSF	Chain Link Security Fence	MKR	Marker	V	Vent
CPF	Concrete Panel Fence	OV	Over Flow Pipe	VP	Vent Pipe
CPF	Chestnut Paling Fence	OH	Overhead	W	Window
CR	Arch Crown Height	P	Post	WL	Water Level
CRW	Concrete Retaining Wall	PALF	Palisade Fence	WM	Water Meter
CSU	Cabling Slopes Up	PF	Picket Fence	WMF	Wire Mesh Fence
CTV	Cable Television	PIT	Trial Pit	WPF	Wooden Panel Fence
CW	Concrete Wall	PL	Pavement Light	WV	Water Valve
D	Diameter or Doors	PM	Parking Meter	Ø	Diameter

KEY

Top
Bottom — BANKS

OVERHEAD CABLES

EDGE OF VEGETATION

GATE

SURVEY STATION

O.S BENCH MARK

Revision	Description	Date

Drawing Status:
INFORMATION

INTERSECT SURVEYS
T: 0208 399 3851 M: 07535 236 812
www.intersectsurveys.co.uk

Client:
RECURRENT ENERGY

Project:
STOKES LANE

Title:
TOPOGRAPHICAL SURVEY

Drawn: D.T.	Surveyed: K.B.	Date: MAR'26	
Cad File: 000		Scale: NTS	
Drawing Number: 212201-000		Revision:	

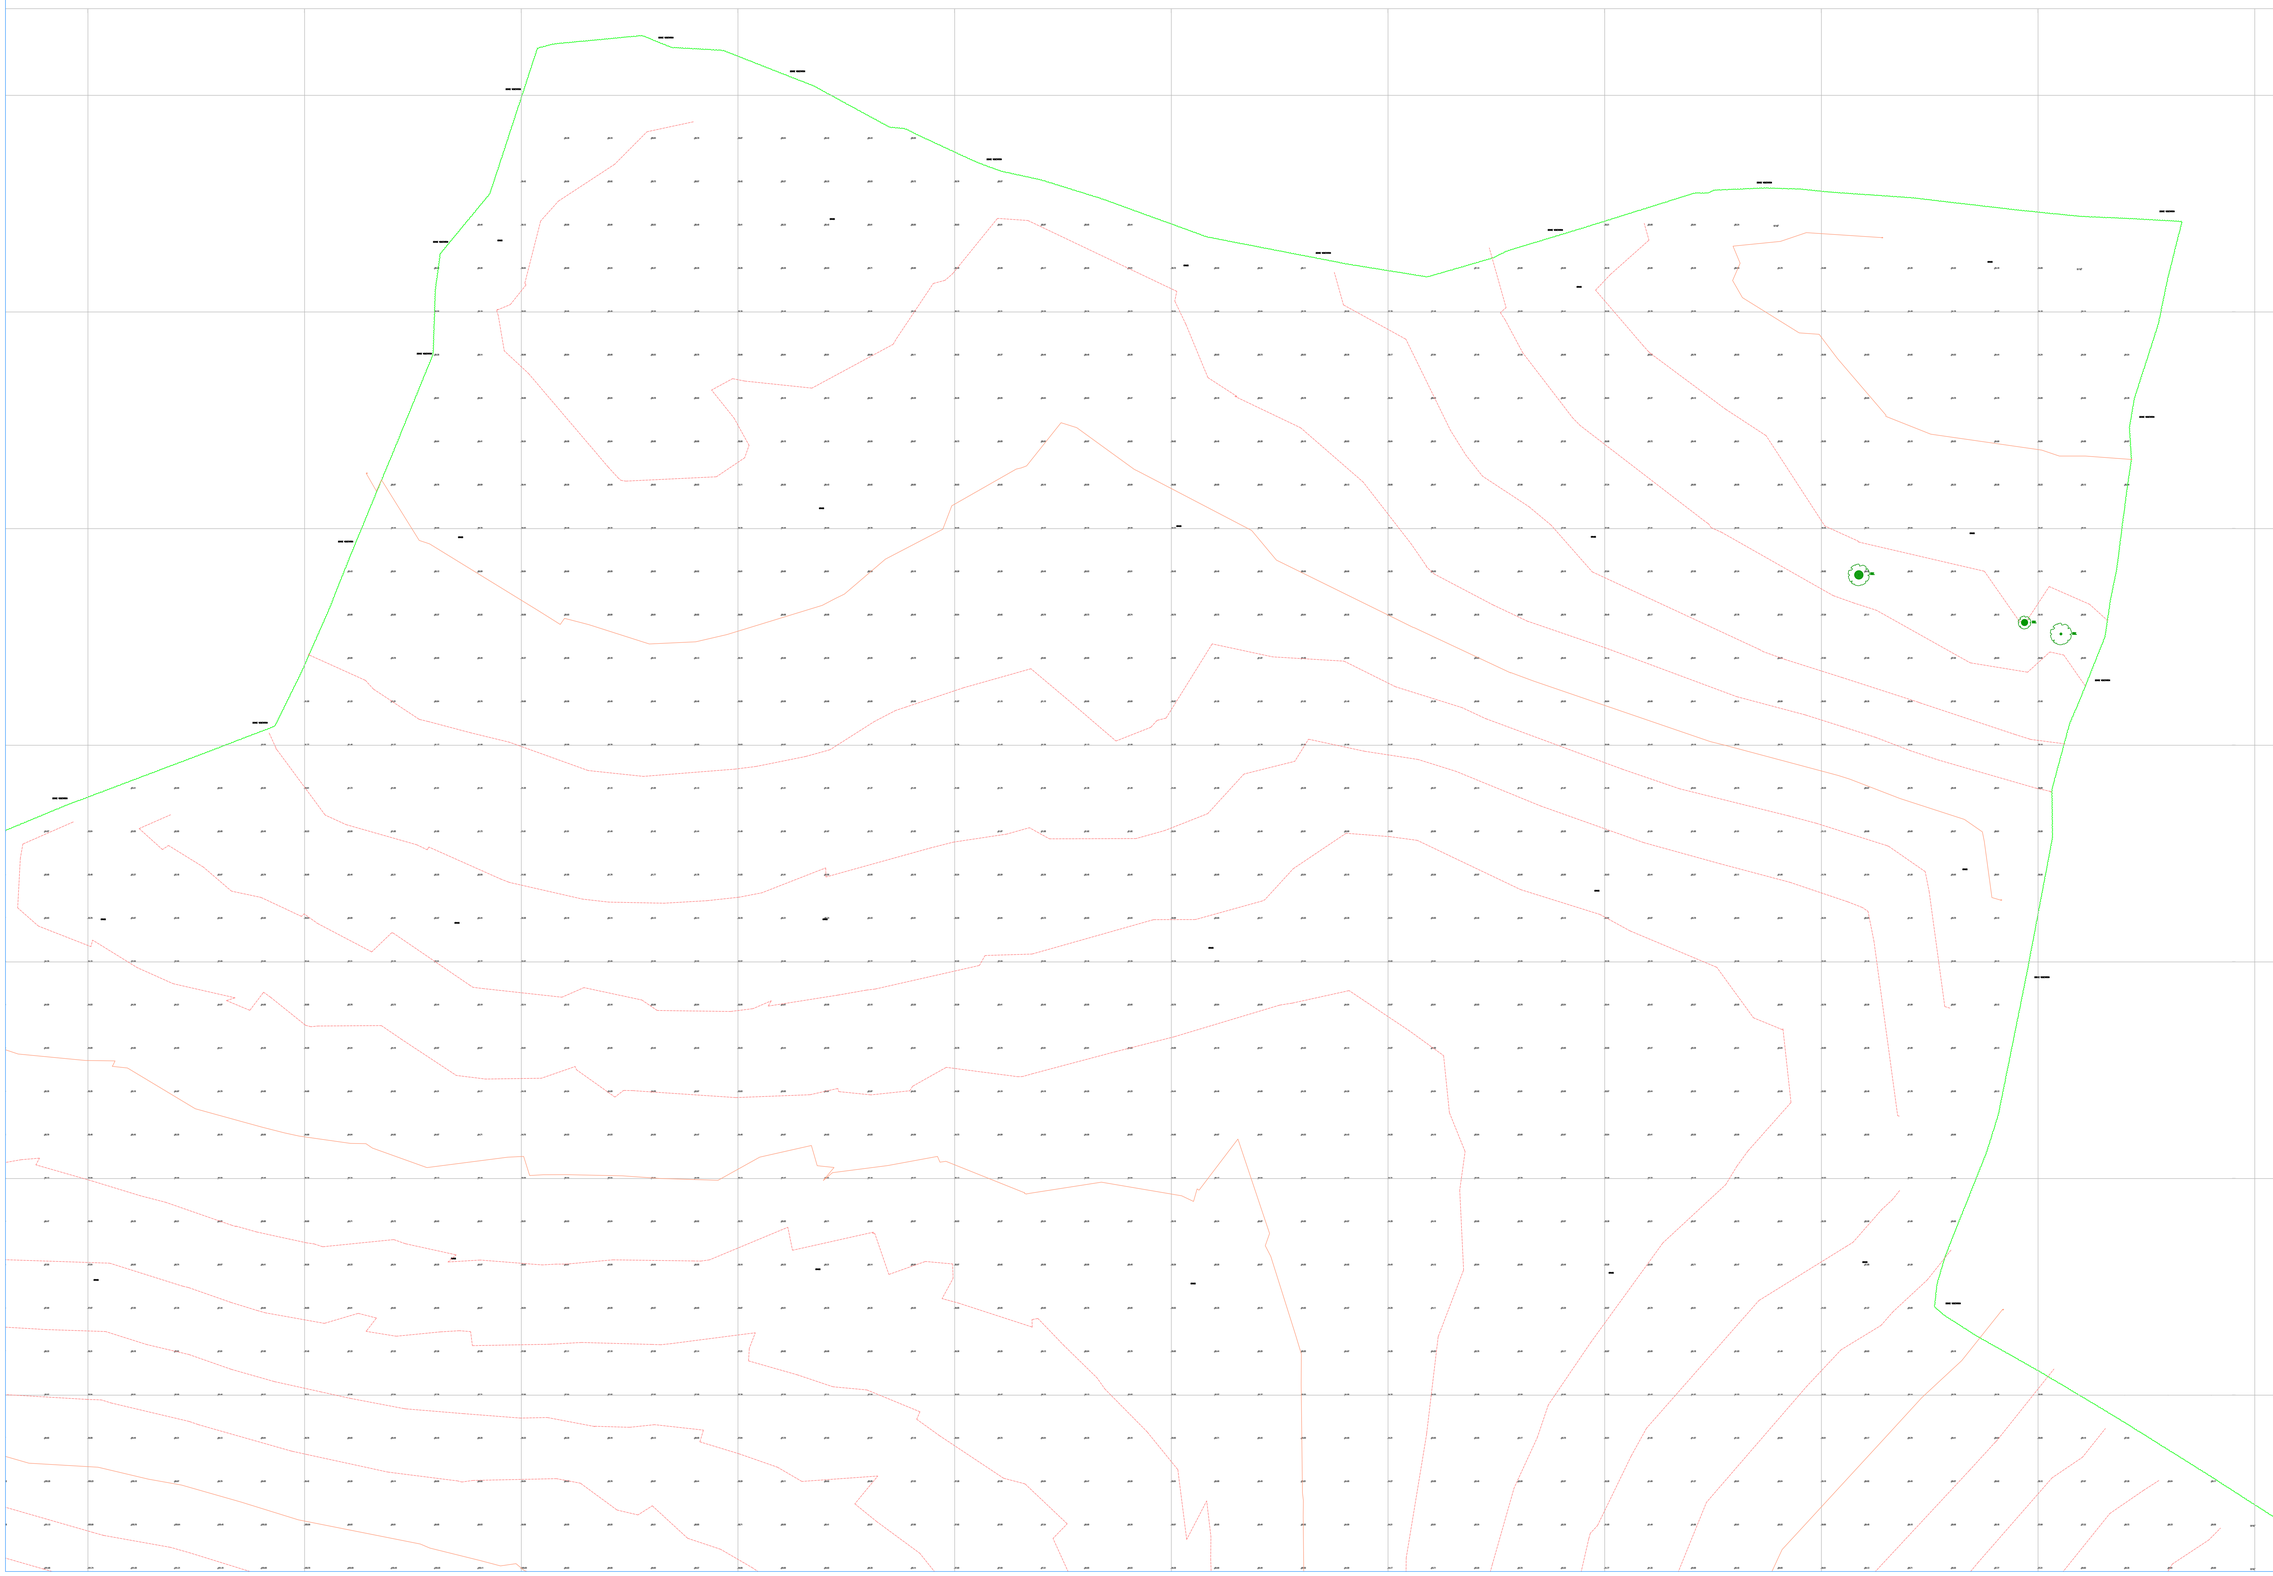

© INTERSECT SURVEYS

NOT TO BE REPRODUCED WITHOUT PERMISSION

DATUM NOTES

THE SURVEY GRID SHOWN ON THIS DRAWING IS POSITIONED ON ORDNANCE SURVEY (OS) NATIONAL GRID, OBTAINED BY MULTIPLE NETWORK RTK GPS OBSERVATIONS.

DRAWING UNITS ARE METRES.

ALL LEVELS ARE IN METRES AND ARE ABOVE ORDNANCE SURVEY NEWLYN DATUM DERIVED BY ACTIVE GPS OBSERVATIONS TAKEN OVER AN EXTENDED PERIOD OF TIME.

ALL QUOTED DIMENSIONS ARE IN METRES.

This drawing has been produced for the purpose of the original commissioning agent.
Intersect Surveys will accept no responsibility for details that are subsequently found to be the consequence of undisclosed facts or that were obscured from view at the time of survey or that have been altered since the survey.
All data remains the property of Intersect Surveys until full payment has been received.

ABBREVIATIONS (Land & Utilities)

AR	ASSUMED ROUTE	KO	KERB OUTLET	SL	SIGNAL LOST
BB	BELOW BANK	LA	LOCK AREA	SLP	SLOPE LEVEL
BE	BELOW BEACON	LG	LOCK GATE	SPK	SKEET PILING
BO	BACKDROP	LR	LADDER	Spr	SPRING
BP	BOLLARD	LT	LIGHT TUBE	SPT	SPOT HEIGHT POINT
BR	BORE/HOLE	LP	LAMP POST	ST	STOP TAP
BRC	BRICK/BLOCK COVER	MB	MOORING BUOY	Stn	STONE
Bin	LITTER/ DRY SALT BIN	MgP	MOORING POST	St	STRUCTURE TOP LEVEL
BS	BOLLARD LIGHT	MH	MANHOLE	SW	STUMP/TREE
Bs	BOLLARD	Mkn	MACHINERY	SW	STAND PIPE
BP	BOUNDARY POST	Mr	MARKER	SPo	STAY POST
BT	BT MANHOLE	MP	MARKER POST	SV	STOP VALVE
BTC	BRITISH TELECOM CHAMBER	MeE	MARKER POST (ELECTRIC)	SV	STOP VALVE
CatL	CATENARY LEVEL	MeG	MARKER POST (GAS)	SoE	SOIL VENT PIPE
CB	CONTROL BOX	MeT	MARKER POST (TELECOM)	SwM	SWITCH/FUSE/TRANSFORMER
CB	CONTROL BOX	MeT	MARKER POST (TELECOM)	TCB	TELEPHONE CALL BOX
CC	CABLE CHAMBER	MeW	MARKER POST (WATER)	TCB	TELEPHONE CALL BOX
CC	COAL CHUTE	MP	MILE POST	TFR	TAKEN FROM RECORDS
CH	CHIMNEY	MP	MILE POST	TL	TRAFFIC LIGHT
CHa	CHANNEL LEVEL	NL	NOT LOCATED	TL	TRAFFIC LIGHT
Chy	CHIMNEY	NP	NAME PLATE	TP	TELEGRAPH POLE
CL	CABLE LIGHT	OBA	OVERHEAD CABLE AREA	TP	TREE
CL	COVER LEVEL	OBM	O.S BENCH MARK	TP	TROUGH
CO	CONCRETE	OGP	OVERGROUND PIPE	UTP	UNABLE TO FIND
CoL	COVER LEVEL	OH	OVERHEAD CABLE (ELECTRIC)	UA	UNABLE TO GAIN ACCESS
CoL	CUPBOARD LEVEL	OHE	OVERHEAD CABLE (ELECTRIC)	UTL	UNABLE TO LIFT
CP	CONCRETE POST	OHG	OVERHEAD CABLE (GAS)	UTP	UNABLE TO PASS
CpP	CAMERA POST	OHP	OVERHEAD PIPE	UTS	UNABLE TO SURVEY
CrL	CROWN LEVEL	OHT	OVERHEAD CABLE (TELECOM)	UTT	UNABLE TO TRACE
CrL	CROWN LEVEL	OP	OUTLET PIPE	VC	VITRIFIED CLAY
CpP	CULVERT WING	PO	POST	VP	VENT PIPE
CW	CULVERT WING/ MACHINERY	PB	POST BENCH	WD	WATER DISCOVERY
D	DEPTH	PT	POST BOX	VS	VENTILATION SHAFT
DB	DATA BOX	PC	POST CONCRETE	VS	VEHICLE SURFACE WHEEL
DN	DIRECTION SIGN	PL	POLYETHLINE	WB	WEIGH BRIDGE
DRC	DRAIN/ INSPECTION COVER	PS	POST SIGN	WC	WATER CUT
EC	EDGE OF CANOPY	PT	PYLON	WM	WATER METER
EOR	END OF RECORDS	Pv	MOVEMENT DETECTOR	WO	WASH OUT VALVE
EP	ELECTRIC POLE	PP	PETROL/ DIESEL PUMP	WP	WELL
EP	ELECTRICITY POLE	PP	PETROL/ DIESEL PUMP	WL	WEIR LEVEL
ER	EARTH ROD	Ph	PIPE INNER	WPl	WEIR PLATE (TOP)
ESP	ELECTRICITY SHOWER	Pr	PIPE RISER	WT	WEIR TO WATER PEN
ESP	ELECTRICITY SUPPLY POINT	PU	PUMP		
FB	FOOTBRIDGE	PVC	POLYVINYL CHLORIDE	RAKE TYRES	
FB	FOOTBRIDGE	PVC	POLYVINYL CHLORIDE	AMP	ARMCO
FC	FLOOR/ CEILING	PL	PYLON	BAR	BARBED WIRE
FL	FLOOR LEVEL	PL	PYLONETTES	CBF	CLOSE BOARDED
F	FLAG STAFF / POLE	RE	RODDING EYE	CIF	CORRUGATED IRON
FL	FLOOR	RE	RODDING EYE	CHF	CHEQUER
G	GRITH	RMP	RESERVOIR MONITORING PNT	CPF	CHESTNUT PALING
GP	GAS INLET/ PIPE	RP	REFLECTOR POST	IRF	IRON RAILING
GP	GAS MARKER	RP	REFLECTOR POST	MF	MESH FENCE
GRA	TRACED BY G.P.R.	RP	RAILWAY SIGNAL POST	PCF	POST & CHAIN
GV	GAS VALVE	RP	RAILWAY SIGNAL POST	PBF	POST & BARBED
GV	GAS VALVE	S	SPREAD	PRF	POST & RAIL
H	HEDGE	SA	SHAFT ABANDONED	PWF	POST & WIRE
HP	HANDPAIL	SB	SIGN BOARD	SPF	STEEL PALLISADE
HV	HIGH VOLTAGE	SH	SHELTER (BUS / TRAM)	WMF	WIRE MESH
HWM	HIGH WATER MARKER	SL	SIGNAL		
I	INVERT LEVEL	SL	SLIPPY LEVEL		
JP	JUNCTION PIT	SMP	SETTLEMENT MONITORING PNT		
K	KERB TYPE	SMP	SETTLEMENT MONITORING PNT		

ABBREVIATIONS

AB	Air Brick	DH	Duct Height	PRF	Post & Rail Fence
BO	Bollard or Bottom Heights	E	Eastings	PWF	Post & Wire Fence
BB	Balisha Beacon	ECB	Electricity Control Box	R	Reveal
BD	Back Drop	ELEC	Electricity	RAD	Radiator
BH	Borehole or Beam Height	EP	Electricity Pole	RE	Rodding Eye
BL	Bed Level	FB	Flower Bed	RG	Rough Ground
BOL	Bollard Lights	FH	Fence Height	RL	Road Level
BRW	Brick Retaining Wall	FL	Floor Level	RSJ	Rolled Steel Joist
BS	Bus Stop	GU	Gully	RWP	Rain Water Pipe
BT	British Telecom	GV	Gas Valve	S	Spread or Stone
BTCB	BT Control Box	H	Height in Metres	SC	Stop Cock
BW	Brick Wall	H	Window Head Height	SL	Soffit Level or Skylight
BWF	Barbed Wire Fence	HT	Height	SP	Arch Springer Height
C	Chimney Stack Height	IC	Inspection Cover	SR	Safety Railing Stake
CB	Control Box	IL	Invert Level	SW	Stone Wall
CBF	Close Boarded Fence	IRF	Iron Railing Fence	TCSU	Traffic Control
CBW	Concrete Block Wall	IWF	Interwoven Fence	T	Top Heights
CCB	Cable TV Control Box	KO	Kerb Outlet	TL	Traffic Light
CF	Chestnut Paling Fence	L	Lamp Post	TP	Telegraph Pole
CL	Cover Level	LP	Lamp Post	UTL	Unable To Lift
CLF	Chain Link Fence	MH	Manhole	UTT	Unable To Trace
CLSF	Chain Link Security Fence	MKR	Marker	V	Vent
CPF	Concrete Panel Fence	OV	Over Flow Pipe	VP	Vent Pipe
CPT	Concrete Post Top Heights	OH	Overhead	W	Water Level
CR	Arch Crown Height	P	Post	WL	Water Level
CRW	Concrete Retaining Wall	PALF	Palisade Fence	WM	Water Meter
CSU	Ceiling Slopes Up	PF	Picket Fence	WMF	Wire Mesh Fence
CTV	Cable Television	PIT	Trial Pit	WPF	Wooden Panel Fence
CW	Concrete Wall	PL	Pavement Light	WV	Water Valve
D	Diameter or Doors	PM	Parking Meter	Ø	Diameter

KEY

Top
Bottom — BANKS

OVERHEAD CABLES

EDGE OF VEGETATION

GATE

SURVEY STATION

O.S BENCH MARK

Revision	Description	Date

Drawing Status:
INFORMATION

INTERSECT SURVEYS
T: 0208 399 3851 M: 07535 236 812
www.intersectsurveys.co.uk

Client:
RECURRENT ENERGY

Project:
STOKES LANE

Title:
TOPOGRAPHICAL SURVEY

Drawn	Surveyed:	Date
D.T.	K.B.	MAR'26

Cad File:	Scale
001	1:500@A0

Drawing Number	Revision
212201-001	

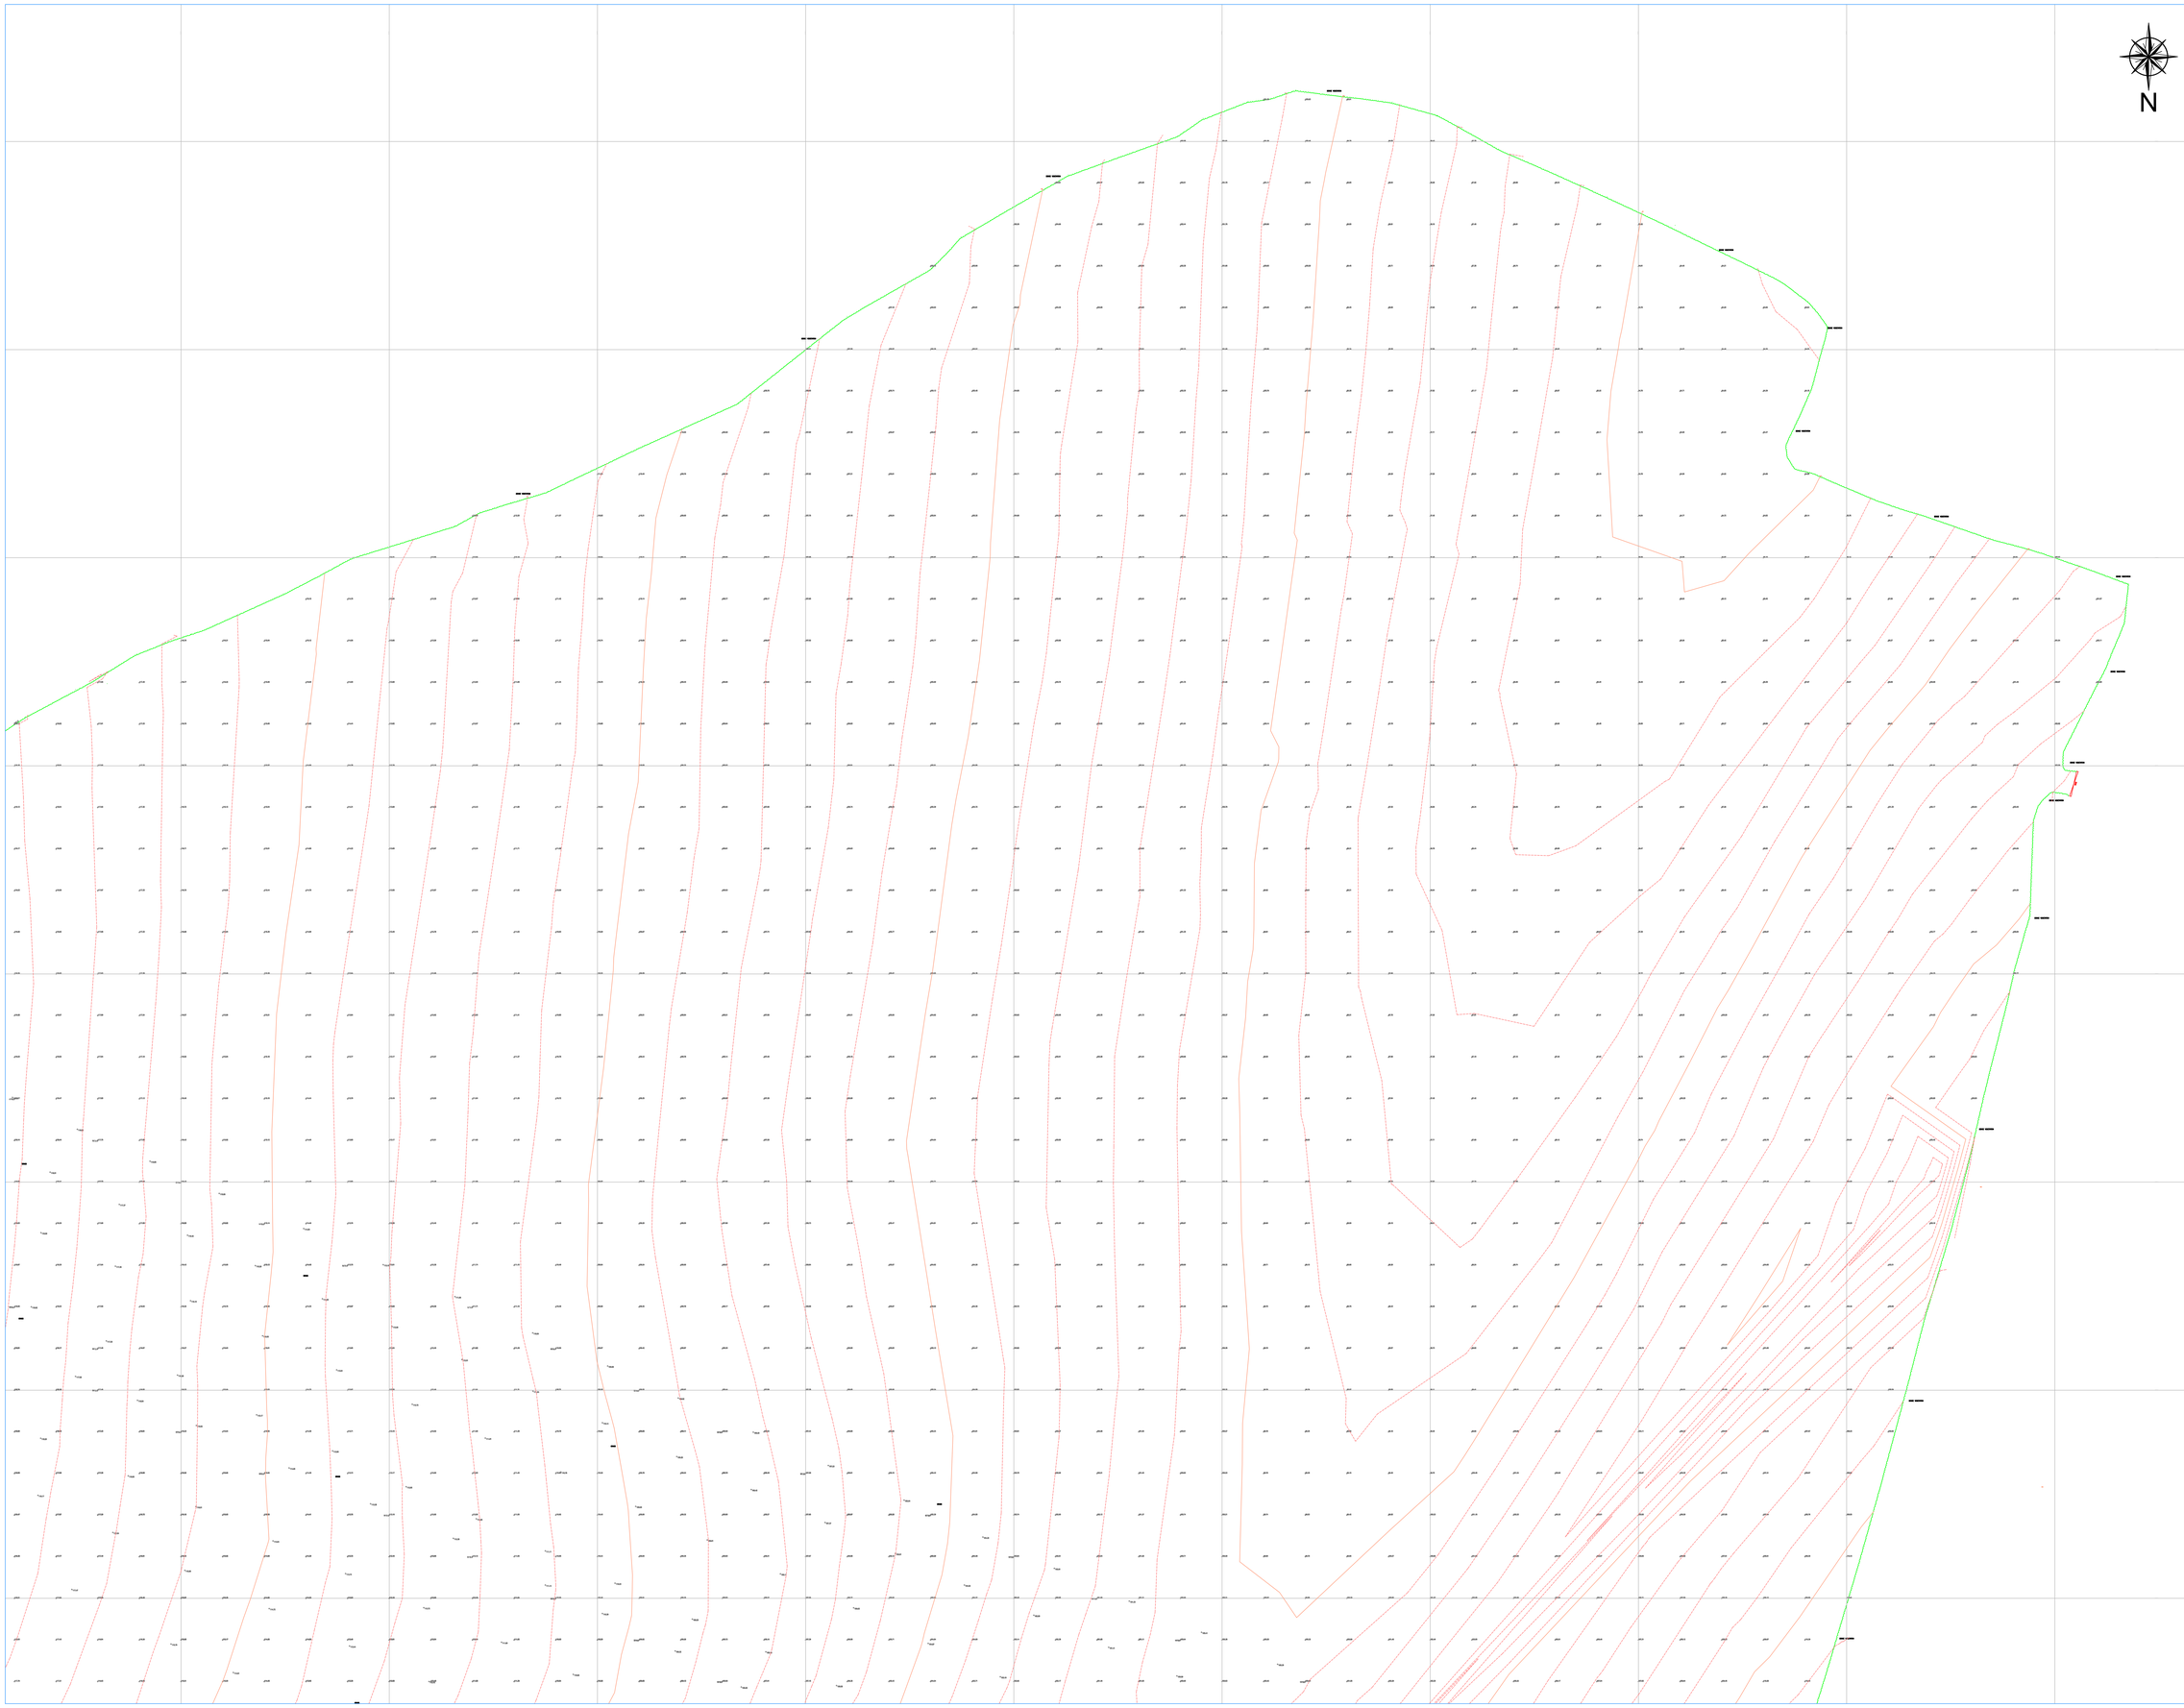

© INTERSECT SURVEYS

NOT TO BE REPRODUCED WITHOUT PERMISSION

DATUM NOTES

THE SURVEY GRID SHOWN ON THIS DRAWING IS POSITIONED ON ORDNANCE SURVEY (OS) NATIONAL GRID, OBTAINED BY MULTIPLE NETWORK RTK GPS OBSERVATIONS.

DRAWING UNITS ARE METRES.

ALL LEVELS ARE IN METRES AND ARE ABOVE ORDNANCE SURVEY NEWLYN DATUM DERIVED BY ACTIVE GPS OBSERVATIONS TAKEN OVER AN EXTENDED PERIOD OF TIME.

ALL QUOTED DIMENSIONS ARE IN METRES.

This drawing has been produced for the purpose of the original commissioning agent.
Intersect Surveys will accept no responsibility for details that are subsequently found to be the consequence of undisclosed facts or that were obscured from view at the time of survey or that have been altered since the survey.
All data remains the property of Intersect Surveys until full payment has been received.

ABBREVIATIONS (Land & Utilities)

AR	ASSUMED ROUTE	KO	KERB OUTLET	SL	SIGNAL LOST
BB	BOOT BOX	LB	LETTER BOX	SLP	SLOPE LOST
BE	BELOW BEACON	LG	LOCK GATE	SPK	SKEETT PILING
BO	BACKDROP	LA	LADDER	Spr	SPRING
BS	BUS STOP	LP	LAMP POLE	SPP	SPRINKLER POINT
BW	BORESHOLE	LT	LAMP POST	ST	STOP TAP
CBT	CABLE TELEVISION COVER	LPT	LAMP POST (TELECOM)	SV	SV
Bw	LITTER/ GRIT SALT BIN	MyP	MOORING POST	St	STRUCTURE TOP LEVEL
BL	BOLLARD LIGHT	MH	MANHOLE	SW	STUMP/ WOOD
Bo	BOLLARD	Mac	MACADAM(S)	SW	STAND PIPE
BP	BOUNDARY POST	Mr	MARKER(S)	SPo	STAY POST
BT	BT COVER	MP	MARKER POST	SP	STOP POST
BTC	BRITISH TELECOM CHAMBER	MaC	MARKER POST (ELECTRIC)	SV	STOP VALVE
CaN	CATENARY LEVEL	MeS	MARKER POST (GAS)	SoP	SOIL VENT PIPE
CBT	CABLE TELEVISION	MeT	MARKER POST (TELECOM)	SBM	SURVEY BENCH MARK
CB	CONTROL BOX	MeT	MARKER POST (TELECOM)	TCB	TELEPHONE CALL BOX
CC	CONCRETE COVER	MeW	MARKER POST (WATER)	TCP	TELEPHONE CONNECTOR
CC	COAL CHUTE	MP	MILE POST	TPR	TIMEN FROM RECORDS
CH	CHIMNEY	MB	MILE STONE	TP	TOP OF BANK (TOP)
CHa	CHAMBER (GAS)	NL	NOT LOCATED	TL	TRAFFIC LIGHT
Chy	CHIMNEY	NP	NAME PLATE	TP	TELEGRAPH POLE
CL	CLOSE BOARD	OA	OVERHEAD CABLE AREA	TC	TRENCH
CL	COVER LEVEL	OBM	O.S BENCH MARK	TI	TROUGH
CO	CONCRETE	OGP	OVERGROUND PIPE	UTP	UNABLE TO FIND
CP	CONCRETE POST	OHC	OVERHEAD CABLE (ELECTRIC)	UTA	UNABLE TO GAIN ACCESS
CaN	CUPRO LEVEL	OHE	OVERHEAD CABLE (ELECTRIC)	UTL	UNABLE TO LIFT
CP	CURB POST	OHT	OVERHEAD CABLE (TELECOM)	UTM	UNABLE TO MEASURE
CaP	CAMERA POST	OHP	OVERHEAD PIPE	UTS	UNABLE TO SURVEY
CV	CURB VALVE	OHW	OVERHEAD WIRE (TELECOM)	UTT	UNABLE TO TRACE
CL	CROWN LEVEL	OP	OUTLET PIPE	VC	VITRIOLIC CLAY
CaP	CULVERT WIN	P	POST	VP	VENT PIPE
CP	CYCLE PARKING MACHINERY	PB	POST BENCH	VR	VERTICAL RECOVERY
D	DEPTH	PB	POST BOX	VL	VENTILATION SHAFT
DB	DIRECTION BEACON	PC	PRECAST CONCRETE FENCING	VC	VEHICLE CLEARANCE WHEEL
DS	DIRECTION SIGN	PL	PS PETROLINE	WB	WATER BOARD
DCP	DRAINAGE CHAMBER/ MANHOLE COVER	PS	PETROL PUMP	WC	WATER CUTTER
EAG	EDGE OF CANOPY	PT	PIT	WM	WATER METER
EOR	END OF RECORDS	Pv	MOVEMENT DETECTOR	WO	WASH OUT VALVE
EP	ELECTRIC POLE	PP	PETROL / DIESEL PUMP	WP	WELL
EP	ELECTRICITY POLE	PP	PETROL / DIESEL PUMP	WL	WEIR LEVEL
ER	EARTH ROD	PA	PIPE INNER	WPP	WEIR PLATE (TOP)
EBP	ELECTRICITY SHOWER	PA	PIPE OUTER	WP	WELL WATER PIPE
ESP	ELECTRICITY SUPPLY POINT	PP	PUMP		
EP	ELECTRICITY SWITCH	PC	POLYCARBONATE(L)	FENCE TYPES	
FB	FOOTBRIDGE	PVC	POLYVINYL CHLORIDE	AMF	ARMCO
FC	FOOTPATH CLOSE	PO	POST(S)	BWF	BARBED WIRE
FL	FLOOR LEVEL	PL	POLYMETER	CBF	CLOSE BOARDED
FS	FLAG STAFF / POLE	RS	RODDING EYE	CIF	CORRUGATED IRON
GL	GAS LEVEL	RE	RODDING EYE	CLF	CHAIN LINK
GI	GATCH	RMP	RESERVOIR MONITORING PNT	CPF	CHESTNUT PALING
GP	GAS INLET PIPE	RP	REFLECTOR POST	IRF	IRON RAILING
GP	GAS OUTLET PIPE	RF	RAILING	MF	MESH FENCING
GPR	TRACED BY G.P.R.	RWF	RAILWAY FENCING POST	PBF	POST & CHAIN
GV	GAS VALVE	RWP	RAILWAY SIGNAL POST	PBF	POST & RAIL
GV	GAS VALVE	S	SPREAD	PWF	POST & WIRE
HP	HANDPOST	SA	SPREAD ABANDONED	PF	PRIVET HEDGE
HP	HANDRAIL	SB	SIGN BOARD	SPF	STEEL PALISADE
HV	HIGH VOLTAGE	SH	SHELTER (BUS / TRAM)	WMF	WIRE MESH
HP	HYDRANT MARKER/MEMBER	SL	SIGN LOST		
I	INVERT LEVEL	SL	SUPPLY LEVEL		
JP	JUNCTION PIT	SM	SETTLEMENT MARK		
K	KERB	SMP	SETTLEMENT MONITORING PNT		

ABBREVIATIONS

AB	Air Brick	OH	Oud Height	PWF	Post & Rail Fence
BO	Bollard or Bottom Heights	EB	Electric Box	PWF	Post & Wire Fence
BB	Belisha Beacon	ECB	Electricity Control Box	R	Render
BD	Back Drop	ELEC	Electricity	RAD	Radiator
BH	Borehole or Beam Height	EP	Electricity Pole	RE	Rodding Eye
BL	Bed Level	FB	Flower Bed	RG	Rough Ground
BP	Boundary Post	FL	Floor Level	RS	Rodding Eye
BRW	Brick Retaining Wall	FL	Floor Level	RSJ	Rolled Steel Joist
BS	Bus Stop	GU	Gully	RWP	Rain Water Pipe
BT	British Telecom	GV	Gas Valve	S	Spread or Stone
BTCB	BT Control Box	H	Height in Metres	SC	Stop Cock
BW	Brick Wall	H	Window Head Height	SL	Soffit Level or Skylight
BWF	Barbed Wire Fence	HT	Height	SP	Arch Springer Height
C	Centre Line Heights	IC	Inspection Cover	SR	Safety Railing Stake
CB	Control Box	IL	Invert Level	SW	Stone Wall
CBF	Close Boarded Fence	IRF	Iron Railing Fence	TCSU	Traffic Control
CBW	Concrete Block Wall	IWF	Interwoven Fence	T	Top Heights
CCB	Cable TV Control Box	KO	Kerb Outlet	TL	Traffic Light
CF	Chestnut Paling Fence	L	Level	TP	Telegraph Pole
CL	Cover Level	LP	Lamp Post	UTL	Unable To Lift
CLF	Chain Link Fence	MH	Manhole	UTT	Unable To Trace
CLSF	Chain Link Security Fence	MKR	Marker	V	Vent
CPF	Concrete Panel Fence	OV	Over Flow Pipe	VP	Vent Pipe
CPP	Concrete Post Fence	OH	Overhead	W	Water Tap
CR	Arch Crown Height	P	Post	WL	Water Level
CRW	Concrete Retaining Wall	PALF	Palisade Fence	WM	Water Meter
CSU	Ceiling Slopes Up	PF	Picket Fence	WMF	Wire Mesh Fence
CTV	Cable Television	PIT	Trial Pit	WPF	Wooden Panel Fence
CW	Concrete Wall	PL	Pavement Light	WV	Water Valve
D	Diameter or Doors	PM	Parking Meter	Ø	Diameter

KEY

- BANKS (Top / Bottom)
- OVERHEAD CABLES
- EDGE OF VEGETATION
- GATE
- SURVEY STATION
- O.S BENCH MARK

Revision	Description	Date

Drawing Status: INFORMATION

INTERSECT SURVEYS
T: 0208 399 3851 M: 07535 236 812
www.intersectsurveys.co.uk

Client: RECURRENT ENERGY

Project: STOKES LANE

Title: TOPOGRAPHICAL SURVEY

Drawn: D.T.	Surveyed: K.B.	Date: MAR'26	
Cad File: 002		Scale: 1:500@A0	
Drawing Number: 212201-002		Revision:	

© INTERSECT SURVEYS

NOT TO BE REPRODUCED WITHOUT PERMISSION

DATUM NOTES

THE SURVEY GRID SHOWN ON THIS DRAWING IS POSITIONED ON ORDNANCE SURVEY (OS) NATIONAL GRID, OBTAINED BY MULTIPLE NETWORK RTK GPS OBSERVATIONS.

DRAWING UNITS ARE METRES.

ALL LEVELS ARE IN METRES AND ARE ABOVE ORDNANCE SURVEY NEWLYN DATUM DERIVED BY ACTIVE GPS OBSERVATIONS TAKEN OVER AN EXTENDED PERIOD OF TIME.

ALL QUOTED DIMENSIONS ARE IN METRES.

This drawing has been produced for the purpose of the original commissioning agent.
Intersect Surveys will accept no responsibility for details that are subsequently found to be the consequence of undisclosed facts or that were obscured from view at the time of survey or that have been altered since the survey.
All data remains the property of Intersect Surveys until full payment has been received.

ABBREVIATIONS (Land & Utilities)

AR	ASSUMED ROUTE	AO	AGRI OUTLET	SL	SIGNAL LOST
BB	BUS BOARD	LG	LOG GATE	SLP	SLOPE TOP
BE	BELOW BEACON	LK	LOCK GATE	SPK	SWEET PLUG
BO	BACKDROP	LR	LADDER	Spr	SPRING
BP	BOLLARD	LV	LAMP VOLT	SPT	SPOT HEIGHT POINT
BR	BURIED	LT	LAMP POST	ST	STOP TAP
BRC	BRITISH TELECOM COVER	Mag	MAGNETIC	Stn	STATION
Bte	LITTER / GRIT SALT BIN	MgP	MOORING POST	St	STRUCTURE TOP LEVEL
BTL	BRITISH TELECOM LIGHT	MH	MANHOLE	SW	STOP VALVE
Bx	BOLLARD	Mhe	MACHINERY	SW	STAND PIPE
BP	BOUNDARY POST	Mk	MARKER	SPo	STAY POST
BT	BRITISH TELECOM	MkP	MARKER POST	SV	STOP VALVE
BTC	BRITISH TELECOM CHAMBER	MkE	MARKER POST (ELECTRIC)	SV	STOP VALVE
CatL	CATENARY LEVEL	MkG	MARKER POST (GAS)	SVP	SOIL VENT PIPE
CB	CONTROL BOX	MkT	MARKER POST (TELECOM)	TBM	TEMPORARY BENCH MARK
CB	CONTROL BOX	MkT	MARKER POST (TELECOM)	TCB	TELEPHONE CALL BOX
CC	CABLE CHAMBER	MkW	MARKER POST (WATER)	TCP	TRAFFIC CONTROL POINT
CC	COAL OUTLET	MP	MILE POST	TFR	TAKEN FROM RECORDS
CH	CATCH PIT	MP	MOORING POST	TL	TRAFFIC LIGHT
CL	CHANNEL LEVEL	N	NOT LOCATED	TL	TRAFFIC LIGHT
Chy	CHIMNEY	NP	NAME PLATE	TP	TELEGRAPH POLE
CL	CABLE LIFT	OA	OVERHEAD CABLE AREA	TP	TREE
CL	COVER LEVEL	OBM	O.S BENCH MARK	TP	TROUGH
CO	CONCRETE	OGP	OVERGROUND PIPE	UTP	UNABLE TO PAD
CoL	COVER LEVEL	OH	OVERHEAD CABLE (ELECTRIC)	UA	UNABLE TO ACCESS
CoL	CUPBO LEVEL	OHE	OVERHEAD CABLE (ELECTRIC)	UCL	UNABLE TO LIFT
CP	CONCRETE POST	OHG	OVERHEAD CABLE (GAS)	UM	UNABLE TO MEASURE
CpP	CAMERA POST	OHP	OVERHEAD PIPE	UTS	UNABLE TO SURVEY
CrL	CROWN LEVEL	OHT	OVERHEAD CABLE (TELECOM)	UV	UNDER VOLT
CrL	CROWN LEVEL	OP	OUTLET PIPE	VC	VERSEAU CLAY
CvP	CULVERT PIPE	P	POST	VP	VENT PIPE
DM	DIGITAL MAKING MACHINERY	PB	POST BENCH	VR	VENTILATION RECOVERY
DP	DEPTH	PB	POST BOX	VS	VENTILATION SHAFT
DS	DIRECTION SIGN	PC	PEDESTRIAN CROSSING	WB	WELD BLANCE WHEEL
DS	DIRECTION SIGN	PL	PELISTRALINE	WB	WATER BOARD
DSC	DOUBLE SECTION COVER	PO	PUMP HOUSE	WC	WATER CAP
EAC	EDGE OF CANOPY	PU	PU	WM	WATER METER
EOR	END OF RECORDS	Pv	MOVEMENT DETECTOR	WO	WASH OUT VALVE
EP	ELECTRIC POLE	PP	PETROL / DIESEL PUMP	WP	WELL
EP	ELECTRICITY PYLE	PP	PETROL / DIESEL PUMP	WL	WEIR LEVEL
ER	EARTH ROD	Ph	PIPE INNER	WPI	WEIR PLATE (TOP)
ES	ELECTRICITY SHOWER	PP	PIPE OUTER	WT	WATER TROUGH
ESP	ELECTRICITY SUPPLY POINT	PP	PUMP		
FB	FOOTBRIDGE	PVC	POLYVINYL CHLORIDE		
FB	FOOTBRIDGE	PVC	POLYVINYL CHLORIDE		
FC	FLOOD CHANNEL	PW	PIPE WATER		
FL	FLOOR LEVEL	R	REGISTER		
FS	FLAG STAFF / POLE	RE	ROSSING EYE		
G	GATE	RE	RODDING EYE		
G	GRITH	RMP	RESERVOIR MONITORING PNT		
GP	GAS INLET PIPE	RP	REFLECTOR POST		
GP	GAS PIPE	RP	REFLECTOR POST		
GV	GAS VALVE	S	SPREAD		
GV	GAS VALVE	S	SPREAD		
H	HANDRAIL	SA	SHELTER ABANDONED		
HP	HANDRAIL	SB	SIGN BOARD		
HV	HIGH VOLTAGE	SM	SHELTER (BUS / TRAM)		
HV	HIGH VOLTAGE CHAMBER	SL	SIGNAL		
IL	INVERT LEVEL	SL	SUPPLY LEVEL		
JP	JUNCTION PIT	SMP	SETTLEMENT MONITORING PNT		
K	KERB	SMP	SETTLEMENT MONITORING PNT		

ABBREVIATIONS

AB	Air Brick	DH	Duct Height	PRF	Post & Rail Fence
AD	Ballard or Bottom Heights	E	Eastings	PWF	Post & Wire Fence
BB	Belisha Beacon	ECB	Electricity Control Box	R	Render
BD	Back Drop	ELEC	Electricity	RAD	Radiator
BH	Borehole or Beam Height	EP	Electricity Pole	RE	Rodding Eye
BL	Bed Level	FB	Flower Bed	RG	Rough Ground
BM	Bench Mark	FL	Floor Level	RS	Rolled Steel
BRW	Brick Retaining Wall	FL	Fluor Level	RSJ	Rolled Steel Joist
BS	Bus Stop	GU	Gully	RWP	Rain Water Pipe
BT	British Telecom	GV	Gas Valve	S	Spread or Stone
BTCB	BT Control Box	H	Height in Metres	SC	Stop Cock
BW	Brick Wall	H	Window Head Height	SL	Soffit Level or Skylight
BWF	Barbed Wire Fence	HT	Height	SP	Arch Springer Height
C	Cable Crossing Heights	IC	Inspection Cover	SPS	Sign Post Supporting Stake
CB	Control Box	IL	Invert Level	SW	Stone Wall
CBF	Close Boarded Fence	IRF	Iron Railing Fence	TCSU	Traffic Control
CBW	Concrete Block Wall	IMF	Interwoven Fence	T	Trip Heights
CCB	Cable TV Control Box	KO	Kerb Outlet	TL	Traffic Light
CF	Corrugated Iron Fence	L	Level	TP	Telegraph Pole
CL	Cover Level	LP	Lamp Post	UTL	Unable To Lift
CLF	Chain Link Fence	MH	Manhole	UTT	Unable To Trace
CLSF	Chain Link Security Fence	MKR	Marker	V	Vent
CPF	Concrete Panel Fence	OV	Over Flow Pipe	VP	Vent Pipe
CPP	Concrete Post Heights	OH	Overhead	W	Window
CR	Arch Crown Height	P	Post	WL	Water Level
CRW	Concrete Retaining Wall	PALF	Palisade Fence	WM	Water Meter
CSU	Ceiling Slopes Up	PF	Picket Fence	WMF	Wire Mesh Fence
CTV	Cable Television	PIT	Trial Pit	WPF	Wooden Panel Fence
CW	Concrete Wall	PL	Pavement Light	WV	Water Valve
D	Diameter or Doors	PM	Parking Meter	Ø	Diameter

KEY

- Top / Bottom — BANKS
- OVERHEAD CABLES
- EDGE OF VEGETATION
- GATE
- SURVEY STATION
- O.S BENCH MARK

Revision	Description	Date

Drawing Status: INFORMATION

INTERSECT SURVEYS
T: 0208 399 3851 M: 07535 236 812
www.intersectsurveys.co.uk

Client: RECURRENT ENERGY

Project: STOKES LANE

Title: TOPOGRAPHICAL SURVEY

Drawn: D.T.	Surveyed: K.B.	Date: MAR'26	
Cad File: 003		Scale: 1:500@A0	
Drawing Number: 212201-003		Revision:	

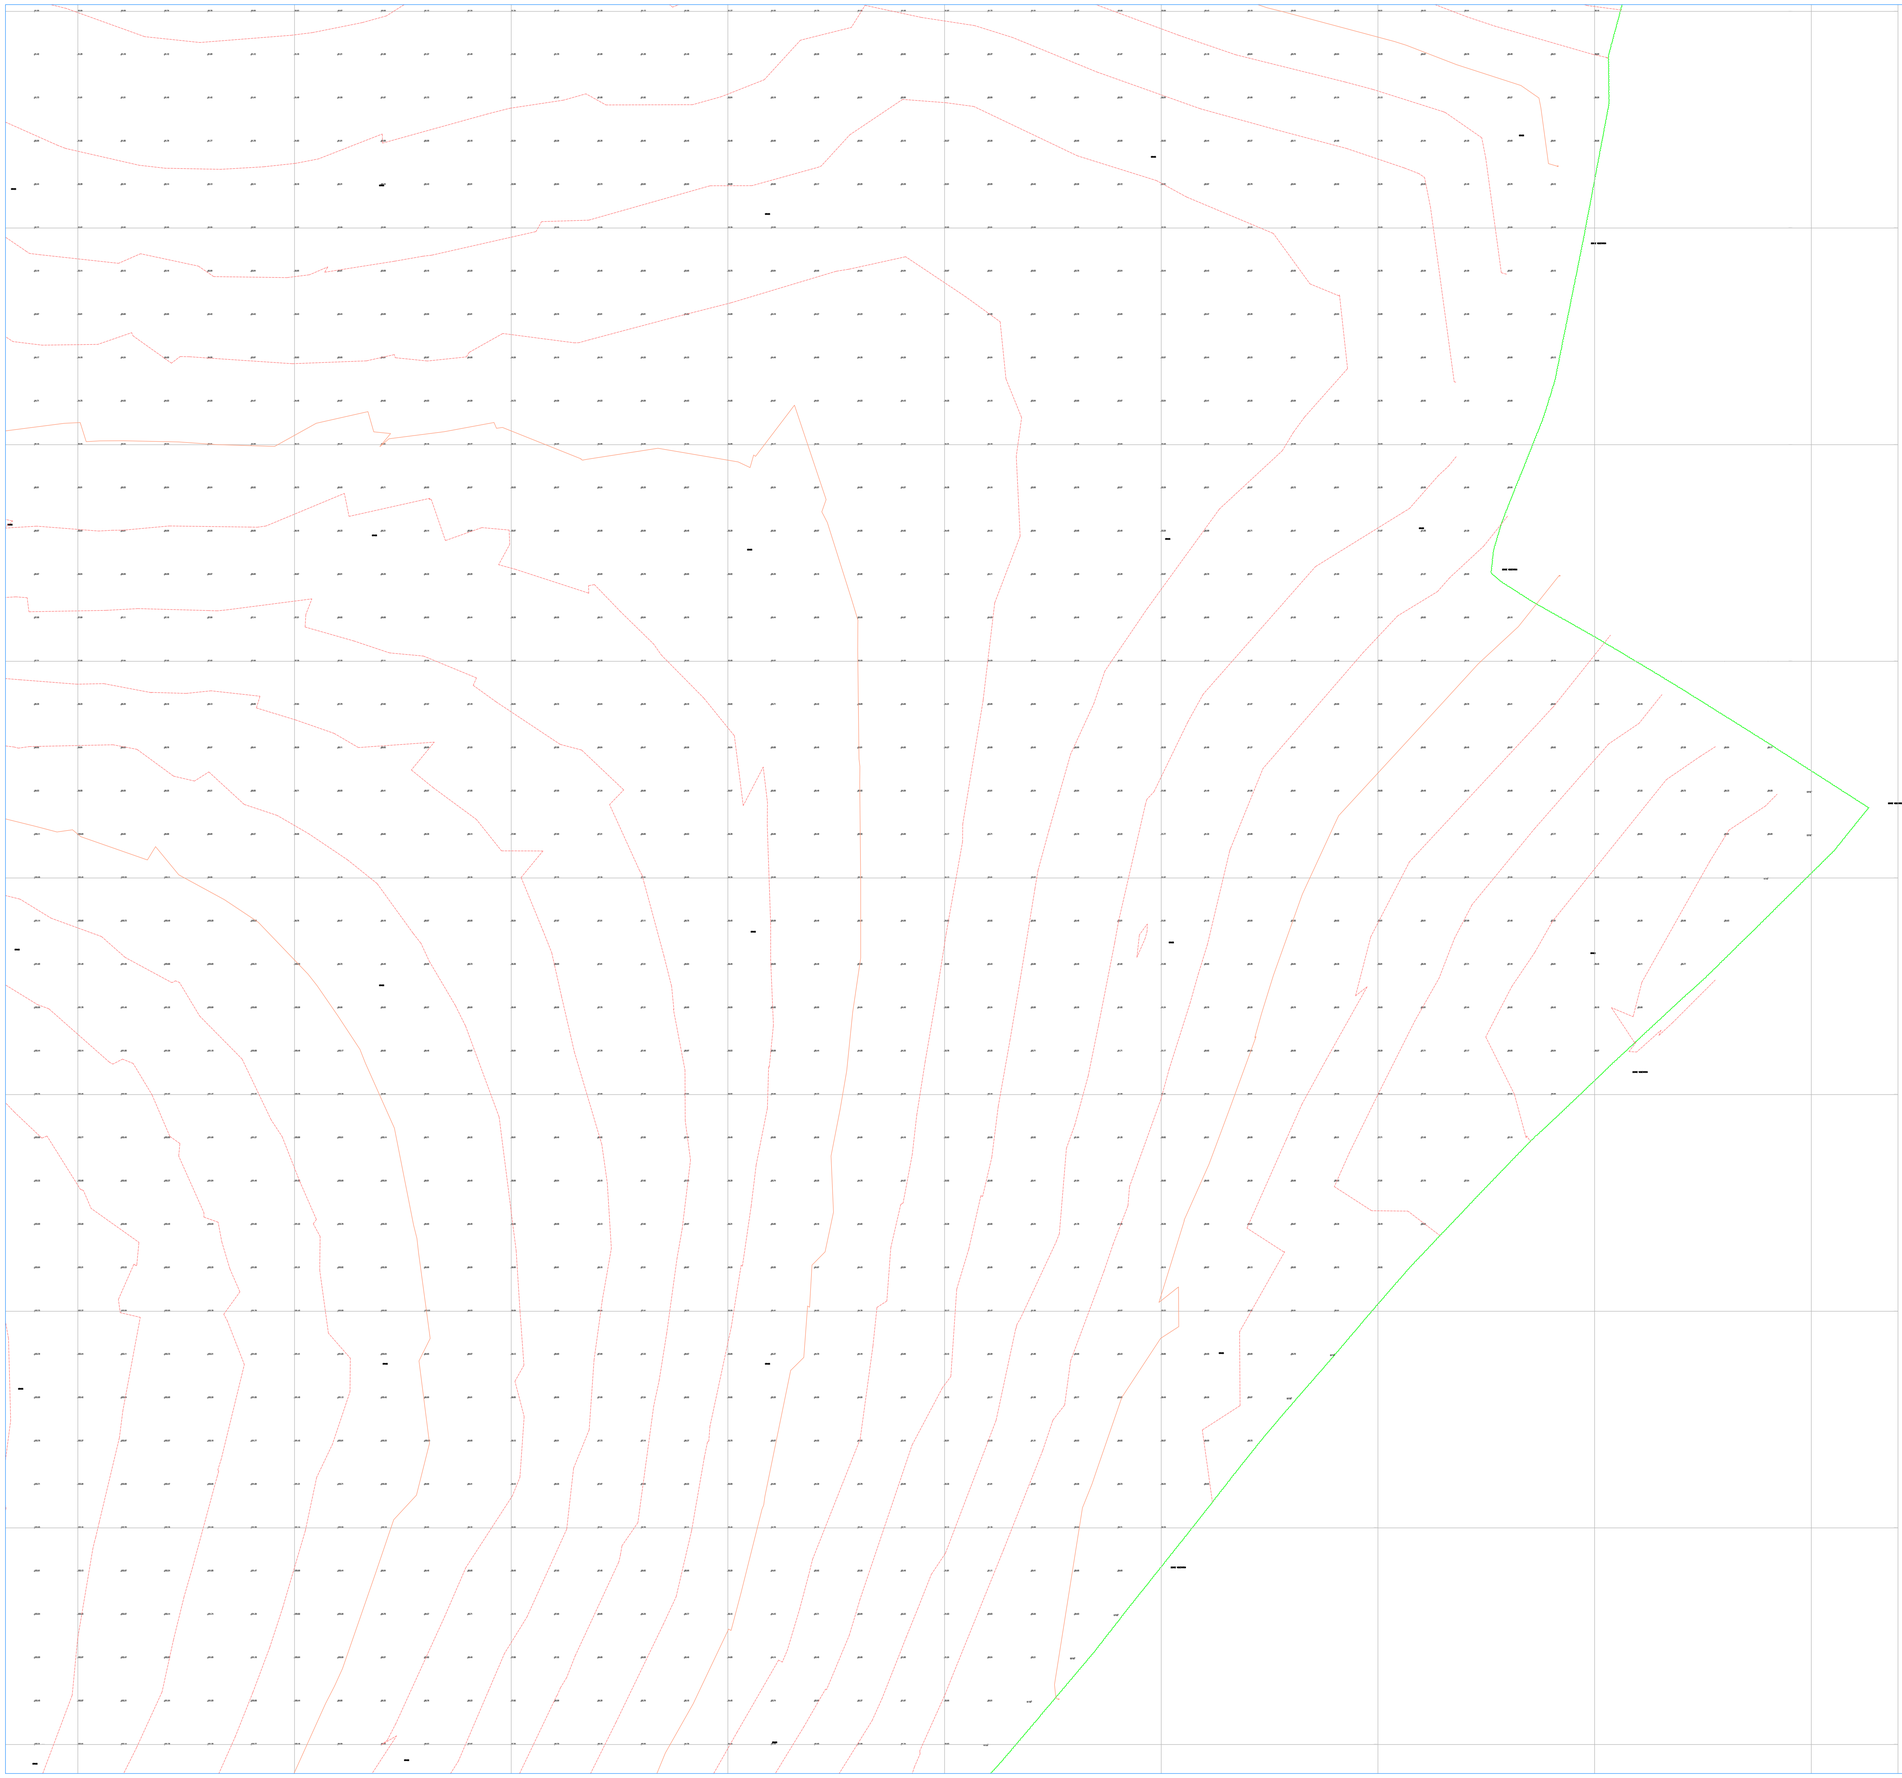

N

© INTERSECT SURVEYS

NOT TO BE REPRODUCED WITHOUT PERMISSION

DATUM NOTES

THE SURVEY GRID SHOWN ON THIS DRAWING IS POSITIONED ON ORDNANCE SURVEY (OS) NATIONAL GRID, OBTAINED BY MULTIPLE NETWORK RTK GPS OBSERVATIONS.

DRAWING UNITS ARE METRES.

ALL LEVELS ARE IN METRES AND ARE ABOVE ORDNANCE SURVEY NEWLYN DATUM DERIVED BY ACTIVE GPS OBSERVATIONS TAKEN OVER AN EXTENDED PERIOD OF TIME.

ALL QUOTED DIMENSIONS ARE IN METRES.

This drawing has been produced for the purpose of the original commissioning agent.
Intersect Surveys will accept no responsibility for details that are subsequently found to be the consequence of undisclosed facts or that were obscured from view at the time of survey or that have been altered since the survey.
All data remains the property of Intersect Surveys until full payment has been received.

ABBREVIATIONS (Land & Utilities)

AR	ASSUMED ROUTE	AO	AGRI OUTLET	SL	SIGNAL LOST
BB	BUS BOARD	LG	LOCK GATE	SP	SIGNAL POST
BE	BELOW BEACON	LGA	LOCK GATE	SPK	SKEET PALING
BO	BACKDROP	LA	LADDER	Spr	SPRING
BS	BUS STOP	LP	LAMP POLE	SPP	SPRINKLER POINT
BH	BOREHOLE	LT	LAMP POST	ST	STOP TAP
BC	BOREHOLE WITH COVER	LPT	LAMP POST	SV	SV
Bin	LITTER / DRY SALT BIN	Mgd	MOORING POST	St	STRUCTURE TOP LEVEL
BL	BOLLARD LIGHT	MH	MANHOLE	SW	STUMP WELL
Bo	BOLLARD	Mha	MACHINERY	SW	STAND PIPE
BP	BOUNDARY POST	Mr	MARKER	SPo	STAY POST
BT	BT POST	MP	MARKER POST	SP	STEEL POST
BTC	BRITISH TELECOM CHAMBER	MeE	MARKER POST (ELECTRIC)	ST	STOP VALVE
CatL	CATENARY LEVEL	MeG	MARKER POST (GAS)	SUF	SUB_VENT PIPE
CL	CENTRE LINE	MeT	MARKER POST (TELECOM)	SB	SUB-STATION BENCH MARK
CB	CONTROL BOX	MeT	MARKER POST (TELECOM)	TCB	TELEPHONE CALL BOX
CC	CONCRETE COVER	MeW	MARKER POST (WATER)	TCP	TELEPHONE CONTROL BOX
CC	COAL CHUTE	MP	MILE POST	TPR	TIMEN FROM RECORDS
CP	CONCRETE POST	MB	MOORING BUOY	TP	TOP OF BANK (TOB)
CHL	CHANNEL LEVEL	NL	NOT LOCATED	TL	TRAFFIC LIGHT
Chy	CHIMNEY	NP	NAME PLATE	TP	TELEGRAPH POLE
CP	CLOTHES POST	NAA	NATIONAL AMENITY AREA	TR	TRENCH
CL	COVER LEVEL	OBM	O.S BENCH MARK	TI	TROUGH
CO	CONCRETE	OHP	OVERGROUND PIPE	UTP	UNABLE TO PAD
CP	CONTROL POST	OHW	OVERHEAD CABLE (ELECTRIC)	UTA	UNABLE TO SURVEY ACCESS
CatL	CATNRY LEVEL	OHE	OVERHEAD CABLE (ELECTRIC)	UTL	UNABLE TO LIFT
CP	CRASH POST	OHG	OVERHEAD CABLE (GAS)	UTM	UNABLE TO MEASURE
CaP	CAMERA POST	OHP	OVERHEAD PIPE	UTS	UNABLE TO SURVEY
CP	CONTROL POST	OHT	OVERHEAD CABLE (TELECOM)	UTT	UNABLE TO TRACE
CL	CROWN LEVEL	OP	OUTLET PIPE	VC	VERSEGAS CLAY
CuP	CULVERT WING	P	POST	VP	VENT PIPE
DW	DIRECTION WORKING MACHINERY	PB	POST BENCH	VR	VENTILATION RECOVERY
D	DATUM	PT	POST BOX	VS	VENTILATION SHAFT
DP	DEPTH	PC	PUBLIC CONVENIENCE	VW	VEHICLE WARNING WHEEL
DN	DIRECTION SIGN	PS	PUSTRUNLINE	WB	WATER BOARD
DC	DRAIN / INSPECTION COVER	PS	PUSH BACK	WC	WATER CHAMBER
EAC	EDGE OF CANOPY	PU	PUMP	WM	WATER METER
EOR	END OF RECORDS	Pr	MOVEMENT DETECTOR	WO	WASH OUT VALVE
EP	ELECTRIC POST	PP	PETROL / DIESEL PUMP	WL	WELL
EP	ELECTRICITY PYLE	PP	PETROL / DIESEL PUMP	WeL	WEIR LEVEL
ER	EARTH ROD	Ph	PIPE RISER	WPP	WEIR PLATE (TOP)
ESP	ELECTRICITY SHOWER	PR	PIPE RISER	WP	WELL WATER PIPE
ESP	ELECTRICITY SUPPLY POINT	PT	PUMP		
EP	ELECTRICITY SWITCH	PC	POLYVINYL CHLORIDE	TRACE TYPES	
FB	FOOTBRIDGE	PVC	POLYVINYL CHLORIDE	AMP	ARMCO
FL	FOOTPATH LEVEL	PO	POST	BAR	BARBED WIRE
FL	FLOOR LEVEL	PE	PUZZOMETER	CSP	CLOSE BOARDED
FS	FLAG STAFF / POLE	RE	RODDING EYE	CF	CORRUGATED IRON
FL	FLUE	RP	RODDING POINT	CH	CUT HEDGE
Gr	GRITH	RMP	RESERVOIR MONITORING PNT	CPF	CHESTNUT PALING
GP	GAS INLET PIPE	RP	REFLECTOR POST	IRF	IRON RAILING
GP	GAS OUTLET PIPE	RP	RAIL POST	MF	MESH FENCING
GPR	TRACED BY G.P.R.	RP	RAILWAY SIGNAL POST	PCF	POST & CHAIN
GP	GUY POST	RMP	RESERVOIR MONITORING PNT	PWF	POST & WIRE
GV	GAS VALVE	S	SPREAD	PRF	POST & RAIL
GV	GULLY	SA	SPREAD ABANDONED	PTF	POST & TIMBER
H	HANDRAIL	SB	SIGN BOARD	SPF	STEEL PALISADE
HV	HIGH VOLTAGE	SH	SHELTER (BUS / TRAM)	WMF	WIRE MESH
HC	HOUSE CONNECTION/METER	SL	SIGNAL		
IL	INVERT LEVEL	SL	SLIPPY LEVEL		
JP	JUNCTION PIT	SP	SETTLEMENT PLATE		
K	KERB	SMP	SETTLEMENT MONITORING PNT		

ABBREVIATIONS

AB	Air Brick	DH	Dwarf Height	PWF	Post & Rail Fence
AD	Bollard or Bottom Heights	E	Electricity	PWF	Post & Wire Mesh Fence
BB	Belisha Beacon	ECB	Electricity Control Box	R	Render
BD	Back Drop	ELEC	Electricity	RAD	Radiator
BH	Borehole or Beam Height	EP	Electricity Pole	RE	Rodding Eye
BL	Bed Level	FB	Flower Bed	RG	Rough Ground
BP	Boundary Post	FH	Fence Height	RL	Ridge Level
BRW	Brick Retaining Wall	FL	Floor Level	RSJ	Rolled Steel Joist
BS	Bus Stop	GU	Gully	RWP	Rain Water Pipe
BT	British Telecom	GV	Gas Valve	S	Spread or Stump
BTCB	BT Control Box	H	Height in Metres	SC	Stop Cock
BW	Brick Wall	H	Window Head Height	SL	Soffit Level or Skylight
BWF	Barbed Wire Fence	HT	Height	SP	Arch Springer Height
C	Cover Level or Height	IC	Inspection Cover	SS	Single Skew Slabs
CB	Control Box	IL	Invert Level	SW	Stone Wall
CBF	Close Boarded Fence	IRF	Iron Railing Fence	TCSU	Traffic Control
CBW	Concrete Block Wall	IWF	Interwoven Fence	T	Trip Heights
CCB	Cable TV Control Box	KO	Kerb Outlet	TL	Traffic Light
CF	Corrugated Iron Fence	L	Length	TP	Telegraph Pole
Cl	Cover Level	LP	Lamp Post	UTL	Unable To Lift
CLF	Chain Link Fence	MH	Manhole	UTT	Unable To Trace
CLSF	Chain Link Security Fence	MKR	Marker	V	Vent
CPF	Concrete Panel Fence	OV	Over Flow Pipe	VP	Vent Pipe
CPO	Concrete Post Heights	OH	Overhead	W	Window
CR	Arch Crown Height	P	Post	WL	Water Level
CRW	Concrete Retaining Wall	PALF	Palisade Fence	WM	Water Meter
CSU	Ceiling Slopes Up	PF	Picket Fence	WMF	Wire Mesh Fence
CTV	Cable Television	PIT	Trial Pit	WPF	Wooden Panel Fence
CW	Concrete Wall	PL	Pavement Light	WV	Water Valve
D	Diameter or Doors	PM	Parking Meter	Ø	Diameter

KEY

- BANKS (Top / Bottom)
- OVERHEAD CABLES
- EDGE OF VEGETATION
- GATE
- SURVEY STATION
- O.S BENCH MARK

Revision	Description	Date

Drawing Status: INFORMATION

INTERSECT SURVEYS
T: 0208 399 3851 M: 07535 236 812
www.intersectsurveys.co.uk

Client: RECURRENT ENERGY

Project: STOKES LANE

Title: TOPOGRAPHICAL SURVEY

Drawn: D.T.	Surveyed: K.B.	Date: MAR'26	
Cad File: 004		Scale: 1:500@A0	
Drawing Number: 212201-004		Revision:	

© INTERSECT SURVEYS

NOT TO BE REPRODUCED WITHOUT PERMISSION

DATUM NOTES

THE SURVEY GRID SHOWN ON THIS DRAWING IS POSITIONED ON ORDNANCE SURVEY (OS) NATIONAL GRID, OBTAINED BY MULTIPLE NETWORK RTK GPS OBSERVATIONS.

DRAWING UNITS ARE METRES.

ALL LEVELS ARE IN METRES AND ARE ABOVE ORDNANCE SURVEY NEWLYN DATUM DERIVED BY ACTIVE GPS OBSERVATIONS TAKEN OVER AN EXTENDED PERIOD OF TIME.

ALL QUOTED DIMENSIONS ARE IN METRES.

This drawing has been produced for the purpose of the original commissioning agent.
Intersect Surveys will accept no responsibility for details that are subsequently found to be the consequence of undisclosed facts or that were obscured from view at the time of survey or that have been altered since the survey.
All data remains the property of Intersect Surveys until full payment has been received.

ABBREVIATIONS (Land & Utilities)

AR	ASSUMED ROUTE	AO	AGRI OUTLET	SL	SIGNAL LOST
BB	BUS BOARD	LG	LOG GATE	SP	SIGNAL POST
BE	BELOW BEACON	LGL	LOCK GATE	SPK	SHEET PILING
BO	BACKDROP	LL	LADDER	Spr	SPRING
BS	BUS STOP	LP	LAMP POLE	SPT	STOP TAP POINT
BW	BORESOLE	LPO	LAMP POST	ST	STOP TAP
Cc	CABLE TV/FIBRE OPTIC COVER	Mgt	MANHOLE COVER	Stb	STRUCTURE TOP LEVEL
Dw	LITTER/ GRIT SALT BIN	MgP	MOORING POST	Stl	STUMP/ TREE
Ec	ELECTRIC LIGHT	MH	MANHOLE	Stp	STAND PIPE
Gu	BOLLARD	Mhs	MACHINERY	Str	STAY POST
IP	BOUNDARY POST	Mr	MARKER	SPo	STAY POST
Mc	MAST	MRP	MARKER POST	SV	STOP VALVE
STD	BRITISH TELECOM CHAMBER	MrE	MARKER POST (ELECTRIC)	SV	STOP VALVE
CaN	CATENARY LEVEL	MrG	MARKER POST (GAS)	SVP	SOIL VENT PIPE
Cb	CONTROL BOX	MrT	MARKER POST (TELECOM)	TB	TELEPHONE BRANCH MARK
Cb	CONTROL BOX	MrT	MARKER POST (TELECOM)	TCB	TELEPHONE CALL BOX
CC	CABLE CHAMBER	MT	MARKER POST (WATER)	TCP	TELEPHONE CONNECTOR
CC	COAL OUTLET	MT	MILE POST	TFR	TAKEN FROM RECORDS
CH	CHIMNEY	Mv	MAST VENT	TL	TRAFFIC LIGHT
Chs	CHANNEL LEVEL	N	NOT LOCATED	TL	TRAFFIC LIGHT
Chy	CHIMNEY	NP	NAME PLATE	TP	TELEGRAPH POLE
CL	COVER LEVEL	OA	OVERHEAD CABLE AREA	TR	TRENCH
CL	COVER LEVEL	OBM	O.S BENCH MARK	TR	TRUCH
CO	CONCRETE	OGP	OVERGROUND PIPE	UTP	UNABLE TO FIND
CP	CAMERA POST	OHC	OVERHEAD CABLE (ELECTRIC)	UTL	UNABLE TO LIFT
Cpl	CL LEVEL	OHE	OVERHEAD CABLE (ELECTRIC)	UTL	UNABLE TO LIFT
CpP	CAMERA POST	OHL	OVERHEAD LINE	UTS	UNABLE TO SURVEY
CpP	CAMERA POST	OHP	OVERHEAD PIPE	UTS	UNABLE TO SURVEY
Cs	CROWN LEVEL	OHT	OVERHEAD TELEPHONE (TELECOM)	VC	VITRIFIED CLAY
CuP	CU DEBT KIPE	OP	OUTLET PIPE	VC	VITRIFIED CLAY
CuP	CU DEBT KIPE	P	POST	VP	VENT PIPE
CV	CABLE CROSSING MACHINERY	PB	POST BENCH	VR	VENT RISER/DISCHARGE
D	DEPTH	PB	POST BOX	VS	VENTILATION SHAFT
DB	DIRECTION BEACON	PC	POST CONTROL CROSSING	WA	WELL/GAUGE WHEEL
DB	DIRECTION SIGN	PE	POLYETHYLENE	WB	WEIGHBRIDGE
DC	DRAIN/ INSPECTION COVER	PH	PUMP HOUSE	WC	WATER COURSE
EC	EDGE OF CARDPY	PI	PI	WM	WATER METER
EOR	END OF RECORDS	Pn	MOVEMENT DETECTOR	WO	WASH OUT VALVE
EP	ELECTRIC POLE	PO	PETROL/DIESEL PUMP	WP	WATER
EP	ELECTRICITY PYLE	PP	PETROL/ DIESEL PUMP	WL	WEIR LEVEL
ER	EARTH ROD	Ps	PIPE INSIDE	WPR	WEIR PLATE (TOP)
ESP	ELECTRICITY SHOWER	PU	PUMP	WT	WATER TANK/ WATER PIPE
ESP	ELECTRICITY SUPPLY POINT	PU	PUMP		
FB	FOOTBRIDGE	PVC	POLYVINYL CHLORIDE	FENCE TYPES	
FB	FOOTBRIDGE	PVC	POLYVINYL CHLORIDE	AMF	ARMCO
FL	FLOOD LEVEL	PY	PYLON	BAR	BARBED WIRE
FL	FLOOR LEVEL	R	RESERVOIR	CDF	CLOSE BOARDED
FS	FLAG STAFF / POLE	RG	RODDING EYE	CIF	CORRUGATED IRON
G	GAS	RM	RISER MAIN	CLF	CHAIN LINK
GC	GRITH	RMP	RESERVOIR MONITORING PNT	CPF	CHESTNUT PALING
GP	GAS INLET/ KIPE	RP	REFLECTOR POST	IRF	IRON RAILING
GP	GAS PIPE	RP	RODDING POINT	MF	MESH FENCE
GR	TRACED BY G.P.R.	RR	RAILWAY SIGNAL POST	PF	POST & PANEL
GV	GAS VALVE	RW	RAILWAY WARNING POST	PWF	POST & WIRE
GV	GAS VALVE	S	SPREAD	PRF	POST & RAIL
H	HEIGHT	SA	SHAFT ABANDONED	PVF	PLASTIC FENCE
HP	HANDPAIL	SB	SIGN BOARD	SPF	STEEL PALLISADE
HV	HIGH VOLTAGE	SH	SHELTER (BUS / TRAM)	WMF	WIRE MESH
HW	HIGH WATER MARKER	SL	SIGNAL		
K	INVERT LEVEL	SL	SUPPLY LEVEL		
K	INVERT LEVEL	SMP	SETTLEMENT MONITORING PNT		

ABBREVIATIONS

AB	Air Brick	DH	Dual Height	PRF	Post & Rail Fence
AD	Ballard or Bottom Heights	E	East	PWF	Post & Wire Fence
BB	Battony Beacon	ECB	Electricity Control Box	R	Reveal
BD	Back Drop	ELEC	Electricity	RAD	Radiator
BH	Borehole or Beam Height	EP	Electricity Pole	RE	Rodding Eye
BL	Bed Level	FB	Flower Bed	RG	Rough Ground
BM	Bench Mark	FH	Fire Hydrant	RL	Road Level
BRW	Brick Retaining Wall	FL	Floor Level	RSJ	Rolled Steel Joist
BS	Bus Stop	GU	Gully	RWP	Rain Water Pipe
BT	British Telecom	GV	Gas Valve	S	Spread or Stone
BTCB	BT Control Box	H	Height in Metres	SC	Stop Cock
BW	Brick Wall	H	Window Head Height	SL	Soffit Level or Skylight
BWF	Barbed Wire Fence	HT	Height	SP	Arch Springer Height
C	Centre Line Height	IC	Inspection Cover	SR	Safety Railing Stake
CB	Control Box	IL	Invert Level	SW	Stone Wall
CBF	Close Boarded Fence	IRF	Iron Railing Fence	TCSU	Traffic Control
CBW	Concrete Block Wall	IWF	Interwoven Fence	T	Trip Heights
CCB	Cable TV Control Box	KO	Kerb Outlet	TL	Traffic Light
CF	Corrugated Iron Fence	L	Lamp	TP	Telegraph Pole
Cl	Cover Level	LP	Lamp Post	UTL	Unable To Lift
CLF	Chain Link Fence	MH	Manhole	UTT	Unable To Trace
CLSF	Chain Link Security Fence	MKR	Marker	V	Vent
CPF	Concrete Panel Fence	OV	Over Flow Pipe	VP	Vent Pipe
CPP	Concrete Post Fence	OH	Overhead	VR	Vent Riser
CR	Arch Crown Height	P	Post	WL	Water Level
CRW	Concrete Retaining Wall	PALF	Palisade Fence	WM	Water Meter
CSU	Ceiling Slopes Up	PF	Picket Fence	WMF	Wire Mesh Fence
CTV	Cable Television	PIT	Trial Pit	WPF	Wooden Panel Fence
CW	Concrete Wall	PL	Pavement Light	WV	Water Valve
D	Diameter or Doors	PM	Parking Meter	Ø	Diameter

KEY

- BANKS (Top / Bottom)
- OVERHEAD CABLES
- EDGE OF VEGETATION
- GATE
- SURVEY STATION
- O.S BENCH MARK

Revision	Description	Date

Drawing Status: INFORMATION

INTERSECT SURVEYS
T: 0208 399 3851 M: 07535 236 812
www.intersectsurveys.co.uk

Client: RECURRENT ENERGY

Project: STOKES LANE

Title: TOPOGRAPHICAL SURVEY

Drawn	D.T.	Surveyed:	K.B.	Date	MAR'26
Cad File:	005			Scale	1:500@A0
Drawing Number	212201-005			Revision	

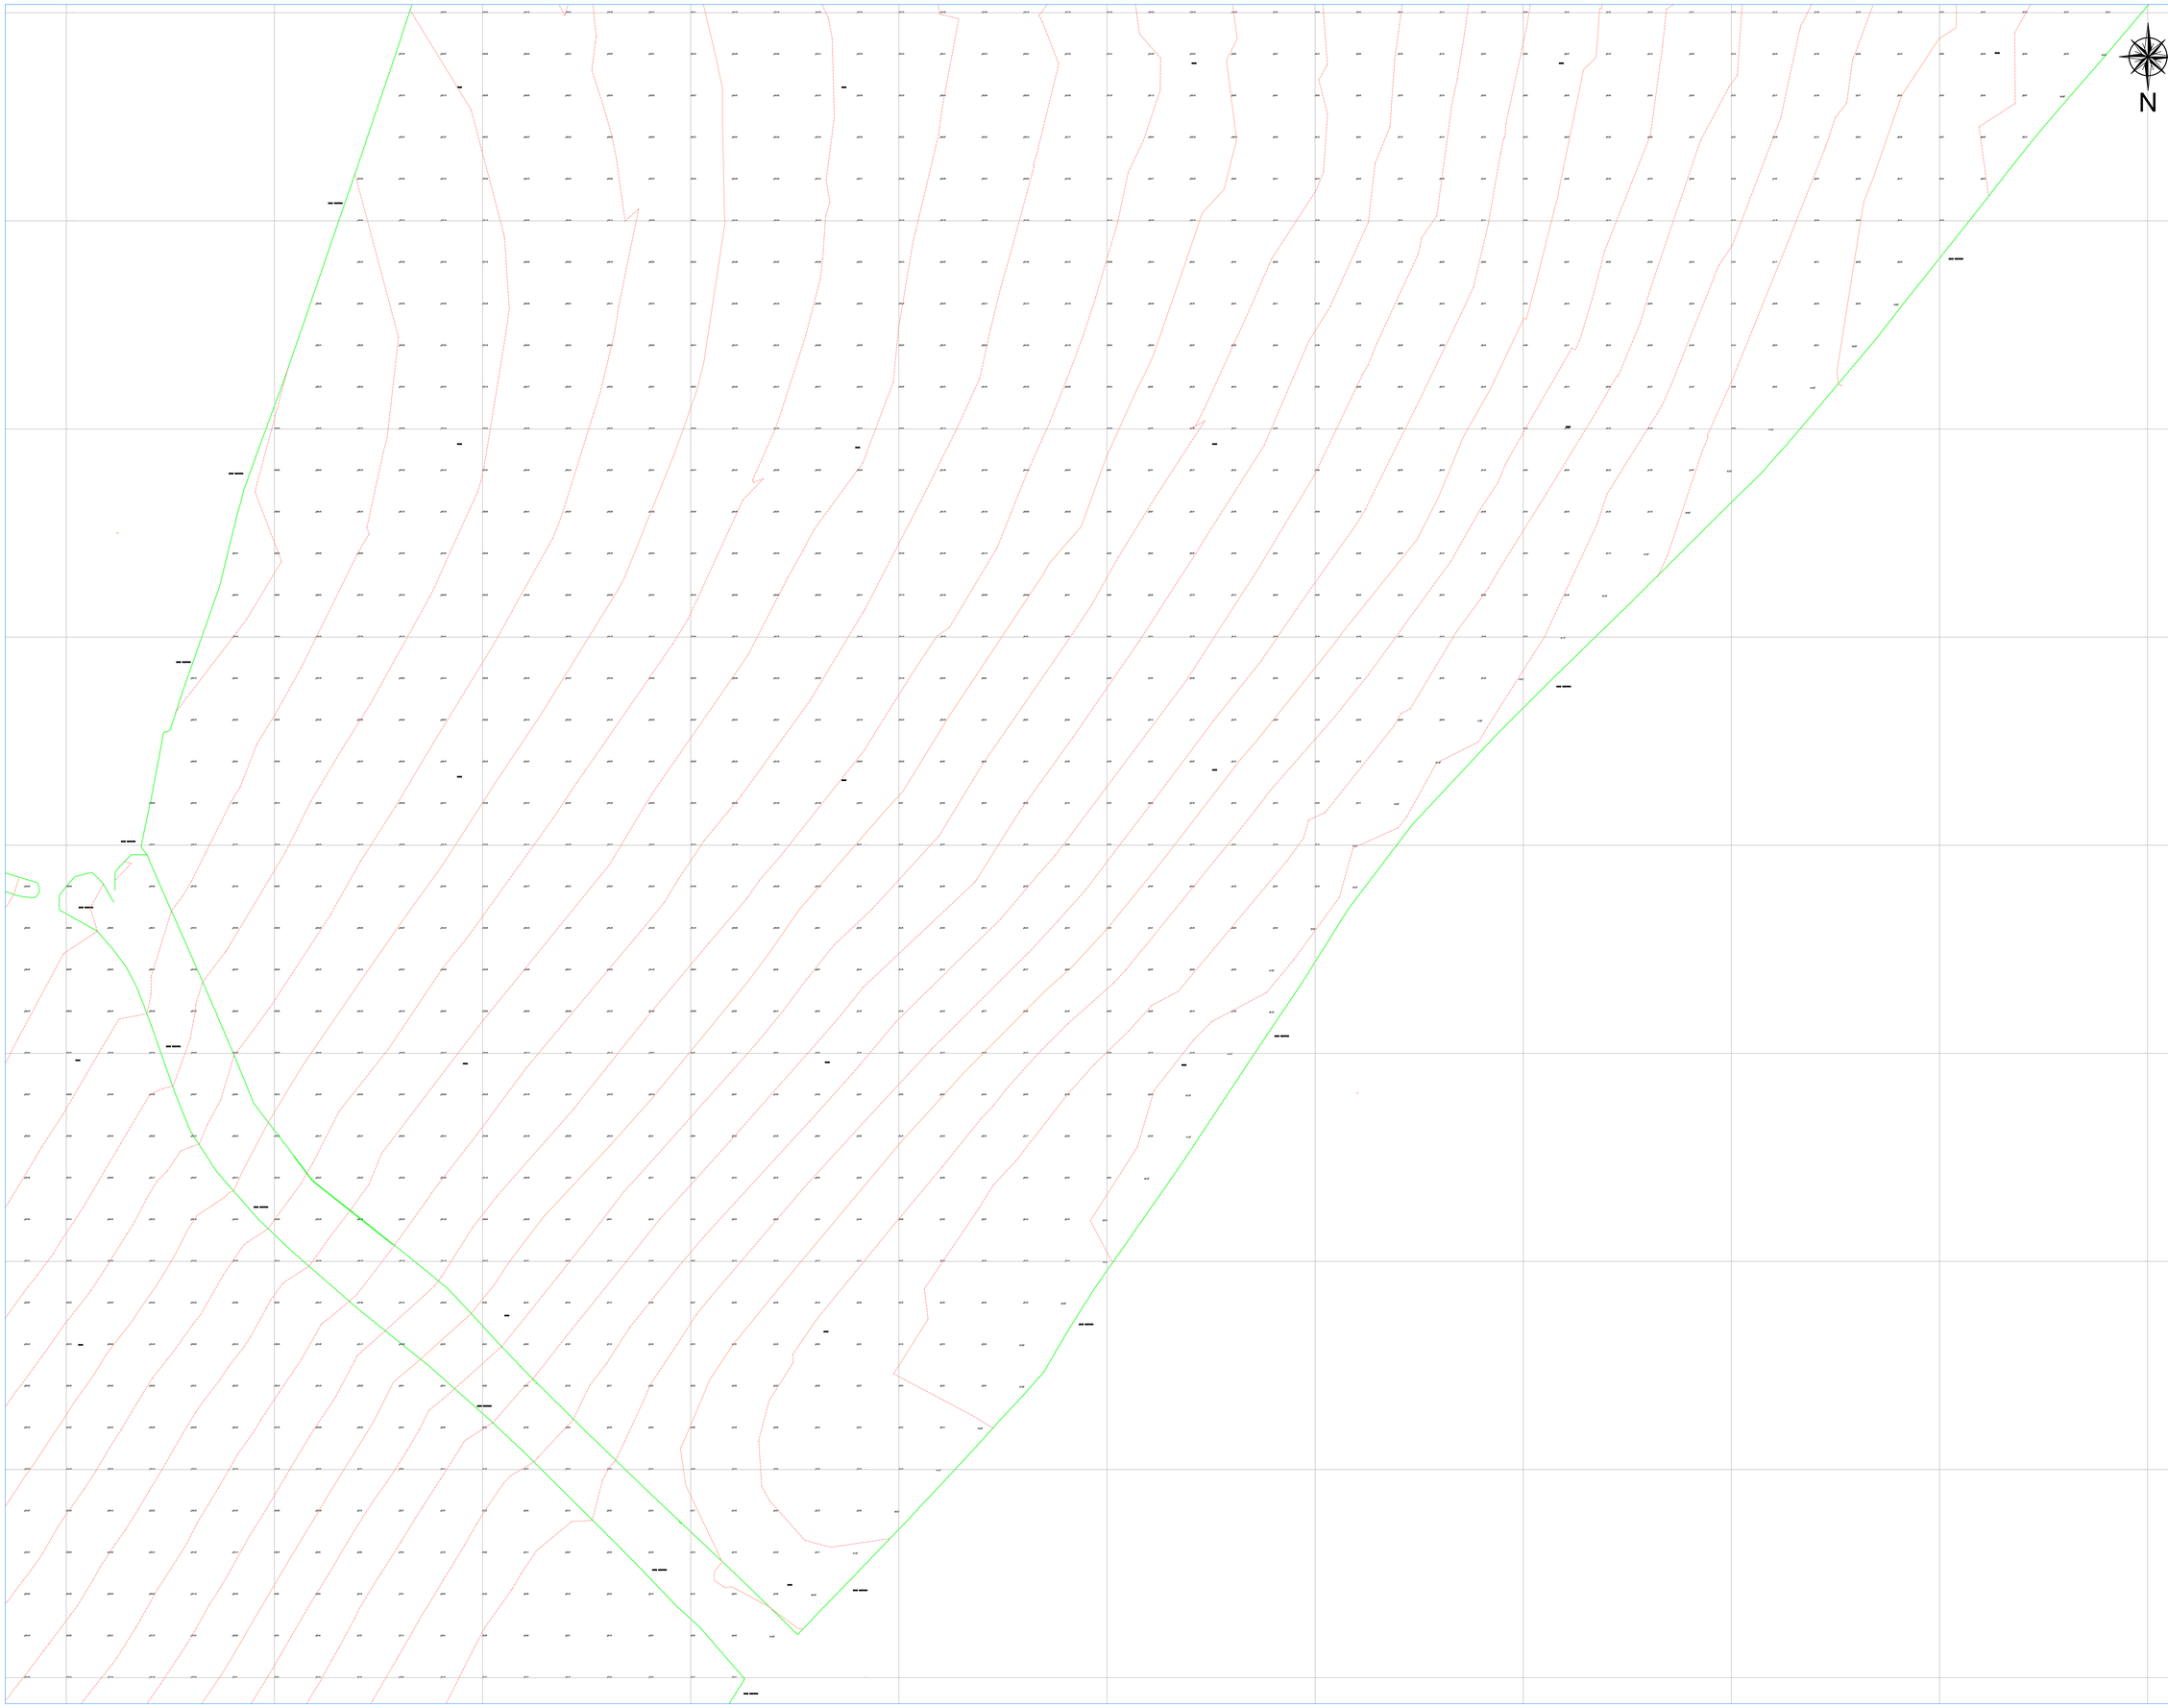

© INTERSECT SURVEYS

NOT TO BE REPRODUCED WITHOUT PERMISSION

DATUM NOTES

THE SURVEY GRID SHOWN ON THIS DRAWING IS POSITIONED ON ORDNANCE SURVEY (OS) NATIONAL GRID, OBTAINED BY MULTIPLE NETWORK RTK GPS OBSERVATIONS.

DRAWING UNITS ARE METRES.

ALL LEVELS ARE IN METRES AND ARE ABOVE ORDNANCE SURVEY NEWLYN DATUM DERIVED BY ACTIVE GPS OBSERVATIONS TAKEN OVER AN EXTENDED PERIOD OF TIME.

ALL QUOTED DIMENSIONS ARE IN METRES.

This drawing has been produced for the purpose of the original commissioning agent.
Intersect Surveys will accept no responsibility for details that are subsequently found to be the consequence of undisclosed facts or that were obscured from view at the time of survey or that have been altered since the survey.
All data remains the property of Intersect Surveys until full payment has been received.

ABBREVIATIONS (Land & Utilities)

AR	ASSUMED ROUTE	AO	AGRI OUTLET	SL	SIGNAL LOST
AT	AIR TANK	BH	BOREHOLE	SP	SOCKET PIPE
BB	BELOW BEACON	LG	LOCK GATE	SPI	SWEET PILING
BO	BACKDROP	LA	LADDER	Spr	SPRING
BS	BUS STOP	LP	LAMP POLE	SPP	SPRINKLER POINT
BT	BURIED BT	LT	LAMP POST	ST	STOP TAP
BTCB	BT CONTROL BOX / COVER	LL	LAMP POST LOW	SV	STOP VALVE
Bm	LITTER / DRY DAY BIN	Mgd	MOORING POST	St	STRUCTURE TOP LEVEL
BW	BRICK WALL	Mst	MOORING STUD	SW	STUB WATER
Bol	BOLLARD	Mac	MACHINERY	Std	STUDD PIPE
BP	BOUNDARY POST	Mk	MARKER	StPo	STAY POST
BR	BRIDGE	MP	MARKER POST	SV	STOP VALVE
BTC	BRITISH TELECOM CHAMBER	MeC	MARKER POST (ELECTRIC)	SVP	STOP VALVE
CabL	CATENARY LEVEL	MeG	MARKER POST (GAS)	SUP	SOIL VENT PIPE
CB	CATCH PIT / GULLY	MeT	MARKER POST (TELECOM)	TBM	TEMPORARY BENCH MARK
CB	CONTROL BOX	MeT	MARKER POST (TELSTRA)	TB	TELEPHONE CALL BOX
CC	CABLE COVER	MeW	MARKER POST (WATER)	TBM	TEMPORARY BENCH MARK
CC	COAL OUTLET	MF	MILE POST	TFR	TAKEN FROM RECORDS
CH	CHIMNEY	MH	MANHOLE	TL	TELEGRAPH LINE
ChL	CHANNEL LEVEL	NL	NOT LOCATED	TL	TRAFFIC LIGHT
Chy	CHIMNEY	NP	NAME PLATE	TP	TELEGRAPH POLE
CL	CABLE LAID	OA	OVERHEAD CABLE AREA	TR	TRENCH
CL	COVER LEVEL	OBM	O.S BENCH MARK	TR	TROUGH
CO	CONCRETE	OGP	OVERGROUND PIPE	UTP	UNABLE TO FIND
CO	CLEAN OUT	OHC	OVERHEAD CABLE (ELECTRIC)	UA	UNABLE TO GAIN ACCESS
CoL	COPING LEVEL	OHE	OVERHEAD CABLE (ELECTRIC)	UFL	UNABLE TO LIFT
CP	CAMERA POST	OHT	OVERHEAD CABLE (TELECOM)	UL	UNABLE TO LOCATE
CpP	CAMERA POST	OHP	OVERHEAD PIPE	UTS	UNABLE TO SURVEY
CS	CABLE STUD	OHW	OVERHEAD WIRE (TELECOM)	UV	UNDER VOLTAGE
CvL	CROWN LEVEL	OP	OUTLET PIPE	VC	VITREOUS CLAY
CvP	CCLVERT WAY	P	POST	VP	VENT PIPE
CW	CONCRETING MACHINERY	PB	POST BENCH	VR	VENTILATION RECOVERY
D	DEPTH	PT	POST BOX	VS	VENTILATION SHAFT
DB	DISTRIBUTION BOX	PC	PUMP CONTROLLED HOUSING	WB	WELD BUILDUP WHEEL
DN	DIRECTION SIGN	PL	PIS PETROLINE	WB	WATER BOARD
DP	DISTRIBUTION BOX / COVER	PO	PIS PETROL MAIN	WC	WATER CAP
EAG	EDGE OF CANOPY	PT	PIT	WM	WATER METER
EOR	END OF RECORDS	Pr	MOVEMENT DETECTOR	WO	WASH OUT VALVE
EP	ELECTRIC POLE	PU	PETROL / DIESEL PUMP	WP	WELL
EP	ELECTRICITY POLE	PP	PETROL / DIESEL PUMP	WL	WEIR LEVEL
ER	EARTH ROD	Ph	PIPE INSIDE	WPl	WEIR PLATE (TOP)
ESP	ELECTRICITY POWER	PO	PIPE OUTSIDE	WT	WELDED WATER PIPE
ESP	ELECTRICITY SUPPLY POINT	P	PUMP		
FB	FOOTBRIDGE	PVC	POLYVINYL CHLORIDE	FENCE TYPES	
FB	FOOTBRIDGE	PVC	POLYVINYL CHLORIDE	AWF	ARMCO
FC	FLOOR COVERING	PC	PRECAST	BWF	BARBED WIRE
FL	FLOOR LEVEL	PI	PYGOMETER	CBF	CLOSE BOARDED
FS	FLAG STAFF / POLE	RG	RODDING EYE	CIF	CORRUGATED IRON
G	GATE	RE	RESERVOIR	CSF	CHEQUER
GI	GRITH	RMP	RESERVOIR MONITORING PNT	CPF	CHESTNUT PALING
GP	GAS INLET PIPE	RP	REFLECTOR POST	IRF	IRON RAILING
GP	GAS POST	RP	RAILWAY POST	MF	MESH FENCE
GPR	TRACED BY G.P.R.	RSP	RAILWAY SIGNAL POST	PCF	POST & CHAIN
GV	GAS VALVE	RW	RETAINING WALL	PBF	POST & BARBED WIRE
GV	GAS VALVE	S	SPREAD	PRF	POST & RAIL
HC	HEDGE	SA	SETTLEMENT ABANDONED	PWF	POST & WIRE
HI	HANDRAIL	SB	SIGN BOARD	SPF	STEEL PALISADE
HV	HIGH VOLTAGE	SH	SHELTER (BUS / TRAM)	WMF	WIRE MESH
HYD	HYDRANT MARKER	SL	SIGNAL LOST		
IL	INVERT LEVEL	SL	SUPPLY LEVEL		
K	KERB TYPE	SM	SETTLEMENT MARK		
KL	KERB LEVEL	SMP	SETTLEMENT MONITORING PNT		

ABBREVIATIONS

AB	Air Brick	DH	Duct Height	PRF	Post & Rail Fence
AD	Ballard or Bottom Heights	E	East	PWF	Post & Wire Fence
BB	Bellsfra Beacon	ECB	Electricity Control Box	R	Rendar
BD	Back Drop	ELEC	Electricity	RAD	Radiator
BH	Borehole or Beam Height	EP	Electricity Pole	RE	Rodding Eye
BL	Bed Level	FB	Flower Bed	RG	Rough Ground
BM	Bench Mark	FH	Fire Hydrant	RL	Road Level
BRW	Brick Retaining Wall	FL	Floor Level	RSJ	Rolled Steel Joist
BS	Bus Stop	GU	Gully	RWP	Rain Water Pipe
BT	British Telecom	GV	Gas Valve	S	Spread or Stone
BTCB	BT Control Box	H	Height in Metres	SC	Stop Cock
BW	Brick Wall	H	Window Head Height	SL	Soffit Level or Skylight
BWF	Barbed Wire Fence	HT	Height	SP	Arch Springer Height
C	Cable Crossing Height	IC	Inspection Cover	SPS	Sewage Pumping Stats
CB	Control Box	IL	Invert Level	SW	Stone Wall
CBF	Close Boarded Fence	IRF	Iron Railing Fence	TCSU	Traffic Control
CBW	Concrete Block Wall	IWF	Interwoven Fence	T	Top Heights
CCB	Cable TV Control Box	KO	Kerb Outlet	TL	Traffic Light
CF	Chestnut Paling Fence	L	Length	TP	Telegraph Pole
CL	Cover Level	LP	Lamp Post	UTL	Unable To Lift
CLF	Chain Link Fence	MH	Manhole	UTT	Unable To Trace
CLSF	Chain Link Security Fence	MKR	Marker	V	Vent
CPF	Concrete Panel Fence	OV	Over Flow Pipe	VP	Vent Pipe
CPP	Concrete Post Fence	OH	Overhead	W	Window
CR	Arch Crown Height	P	Post	WL	Water Level
CRW	Concrete Retaining Wall	PALF	Palisade Fence	WM	Water Meter
CSU	Cabling Slopes Up	PF	Picket Fence	WMF	Wire Mesh Fence
CTV	Cable Television	PIT	Trial Pit	WPF	Wooden Panel Fence
CW	Concrete Wall	PL	Pavement Light	WV	Water Valve
D	Diameter or Doors	PM	Parking Meter	Ø	Diameter

KEY

BANKS (Top / Bottom)

OVERHEAD CABLES

EDGE OF VEGETATION

GATE

SURVEY STATION

O.S BENCH MARK

Revision	Description	Date

Drawing Status:
INFORMATION

INTERSECT SURVEYS
T: 0208 399 3851 M: 07535 236 812
www.intersectsurveys.co.uk

Client:
RECURRENT ENERGY

Project:
STOKES LANE

Title:
TOPOGRAPHICAL SURVEY

Drawn	Surveyed:	Date
D.T.	K.B.	MAR'26

Cad File:	Scale
006	1:500@A0

Drawing Number	Revision
212201-006	

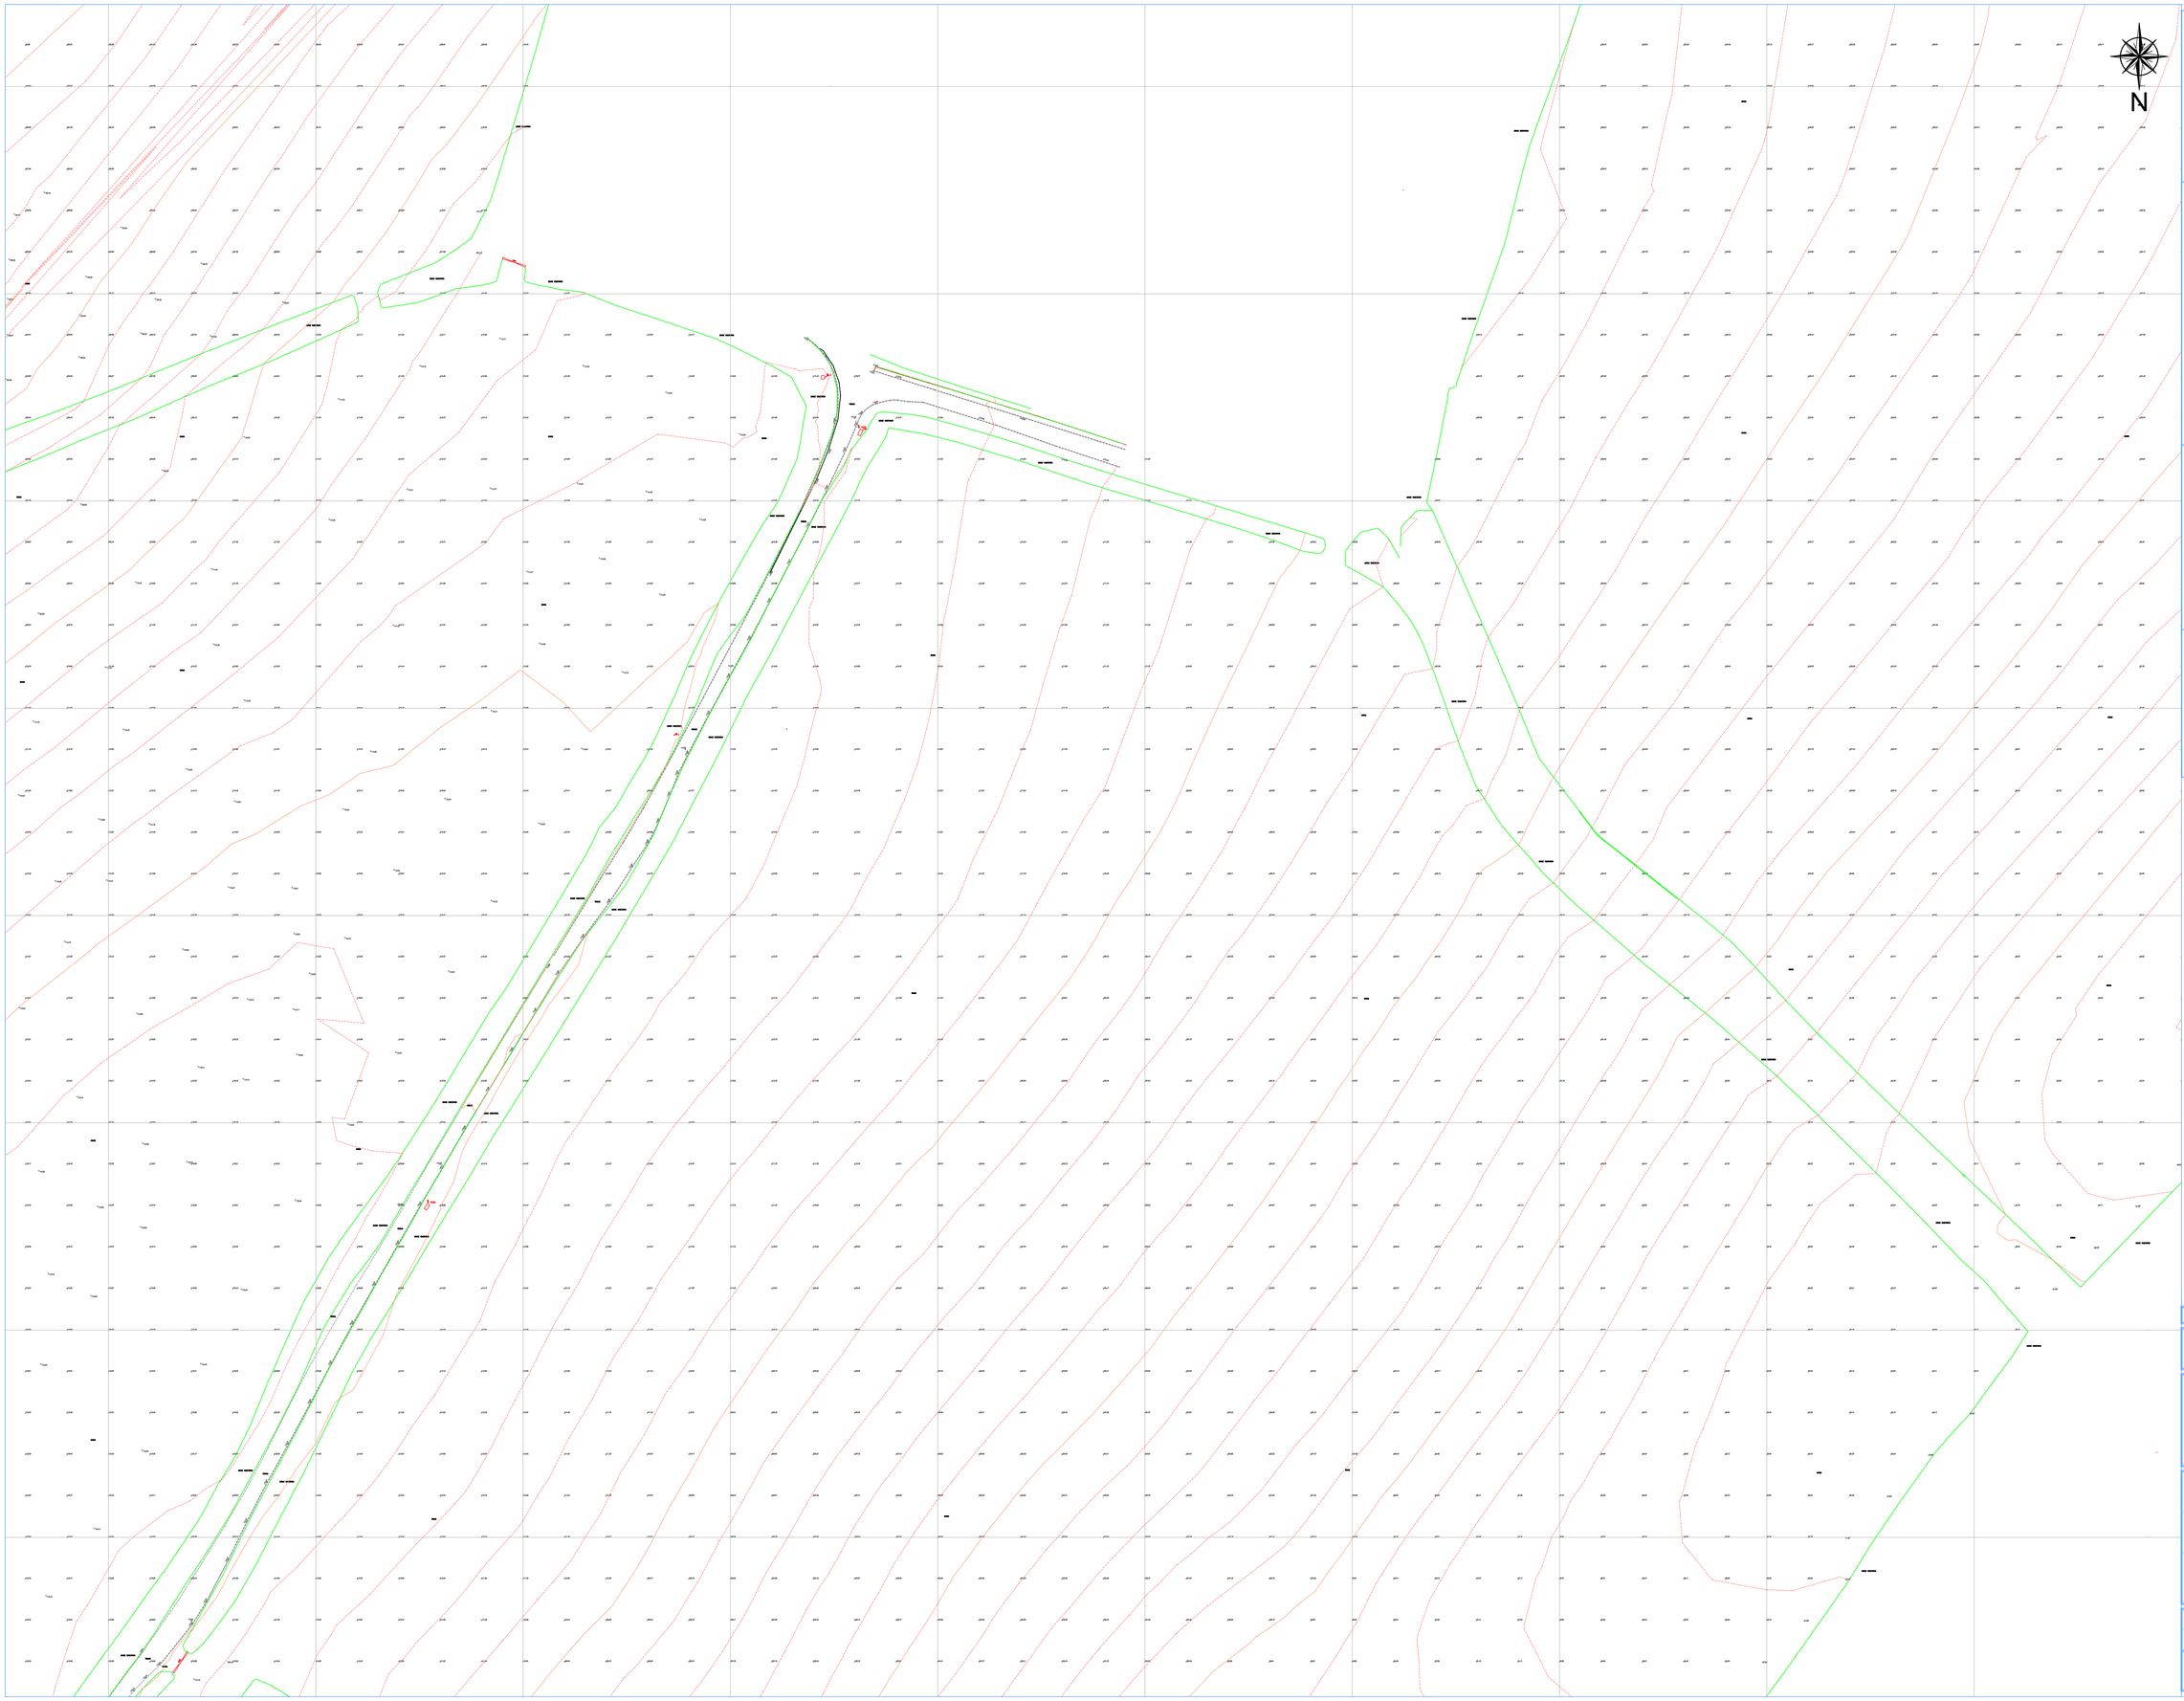

© INTERSECT SURVEYS

NOT TO BE REPRODUCED WITHOUT PERMISSION

DATUM NOTES

THE SURVEY GRID SHOWN ON THIS DRAWING IS POSITIONED ON ORDNANCE SURVEY (OS) NATIONAL GRID, OBTAINED BY MULTIPLE NETWORK RTK GPS OBSERVATIONS.

DRAWING UNITS ARE METRES.

ALL LEVELS ARE IN METRES AND ARE ABOVE ORDNANCE SURVEY NEWLYN DATUM DERIVED BY ACTIVE GPS OBSERVATIONS TAKEN OVER AN EXTENDED PERIOD OF TIME.

ALL QUOTED DIMENSIONS ARE IN METRES.

This drawing has been produced for the purpose of the original commissioning agent.
Intersect Surveys will accept no responsibility for details that are subsequently found to be the consequence of undisclosed facts or that were obscured from view at the time of survey or that have been altered since the survey.
All data remains the property of Intersect Surveys until full payment has been received.

ABBREVIATIONS (Land & Utilities)

AR	ASSUMED ROUTE	AO	AGRI OUTLET	SL	SIGNAL LOST
BB	BUS BOARD	LG	LOCK GATE	SP	SIGNAL POST
BE	BELOW BEACON	LG	LOCK GATE	SPI	SHEET PILING
BO	BACKDROP	LI	LADDER	Spr	SPRING
BP	BOLLARD	LP	LAMP POLE	SPT	SURVEY TRIG POINT
BR	BOREHOLE	LT	LAMP POST	ST	STOP TAP
BRC	BRICK BUILT C/OVER	M	MANHOLE	Stn	STATION
Bw	LITTER / DRY SALT BIN	MgP	MOORING POST	St	STRUCTURE TOP LEVEL
BX	BOUNDARY LIGHT	MH	MANHOLE	SW	SOIL VENT PIPE
Bz	BOLLARD	Mhs	MACHINERY	SW	STAND PIPE
BP	BOUNDARY POST	Mr	MANHOLE	SPo	STAY POST
BT	BT POST	MP	MARKER POST	SV	STOP VALVE
BTC	BRITISH TELECOM CHAMBER	MpE	MARKER POST (ELECTRIC)	SV	STOP VALVE
CabL	CATENARY LEVEL	MpG	MARKER POST (GAS)	SVP	SOIL VENT PIPE
CB	CONTROL BOX	MpT	MARKER POST (TELECOM)	TBM	TEMPORARY BENCH MARK
CB	CONTROL BOX	MpT	MARKER POST (TELECOM)	TB	TELEPHONE CALL BOX
CC	CABLE CHAMBER	MpW	MARKER POST (WATER)	TCP	TEMPORARY CONTROL POINT
CC	COAL OUTLET	MP	MILE POST	TPR	TAKEN FROM RECORDS
CH	CATCH PIT	MP	MILE POST	TL	TELEGRAPH LEVEL
Ch	CHANNEL LEVEL	NL	NOT LOCATED	TL	TRAFFIC LIGHT
Chy	CHIMNEY	NP	NAME PLATE	TP	TELEGRAPH POLE
CO	CLEAN OUT	OA	OUTSIDE AGENCY AREA	TR	TRENCH
CO	COVER LEVEL	OBM	O.S BENCH MARK	Tr	TROUGH
CO	CONCRETE	OGP	OVERGROUND PIPE	UTP	UNABLE TO FIND
CP	CONTROL POINT	OH	OVERHEAD CABLE (ELECTRIC)	UA	UNABLE TO GAIN ACCESS
CpL	COPING LEVEL	OHE	OVERHEAD CABLE (ELECTRIC)	UFL	UNABLE TO LIFT
CR	CREST	OHP	OVERHEAD PIPE	UL	UNABLE TO LOCATE
CpP	CAMERA POST	OHP	OVERHEAD PIPE	UTS	UNABLE TO SURVEY
CT	CATCH PIT	OHT	OVERHEAD PIPE (TELECOM)	UV	UNDER VENT PIPE
CL	CROWN LEVEL	OP	OUTLET PIPE	VC	VERSEDALE CLAY
CuP	CULVERT PIPE	P	POST	VP	VENT PIPE
CW	CLEAR SPANNING MACHINERY	PB	POST BENCH	WD	WATER DISCOVERY
D	DEPTH	PB	POST BOX	WS	VENTILATION SHAFT
DB	DISTRIBUTION BOX	PC	POST CONTROLLED CROSSING	WB	WELD BLUE WHEEL
DN	DIRECTION SIGN	PL	POLYETHYLINE	WB	WELD BLUE
DO	DRAIN OUTLET/INSPECTION COVER	PO	POST OFFICE	WC	WATER COURSE
EAG	EDGE OF CANOPY	PU	PU	WM	WATER METER
EOR	END OF RECORDS	Pv	MOVEMENT DETECTOR	WO	WASH OUT VALVE
EP	ELECTRIC POLE	PP	PETROL / DIESEL PUMP	WP	WELL
EP	ELECTRICITY POLE	PP	PETROL / DIESEL PUMP	WL	NEW LEVEL
ER	EARTH ROD	Ps	PIPE INNER	WPR	NEW PLATE (TOP)
ESP	ELECTRICITY POWER	PS	PIPE SUPPORT	WT	WATER TANK / WATER PUMP
ESP	ELECTRICITY SUPPLY POINT	PT	PUMP		
FB	FLOWER BED / BORDER	PVC	POLY VINYL CHLORIDE	ROAD TYPES	
FB	FOOTBRIDGE	PVC	POLYVINYL CHLORIDE	AMP	ARMCO
FC	FLOOD CHANNEL	PW	PIPE WORK	BAR	BARRIER WIRE
FL	FLOOR LEVEL	R	RADIANTES	CSP	CLOSE BOARDED
FS	FLAG STAFF / POLE	RE	ROSSING EYE	CF	CORRUGATED IRON
G	GATE	RM	REFERENCE MARK	CH	CHAIN LINK
GI	GRITH	RMP	RESERVOIR MONITORING PNT	CPJ	CHESTNUT PALING
GP	GAS BUOY PIPE	RP	REFLECTOR POST	IRP	IRON RAILING
GP	GUARD POST	RP	REFLECTOR POST	MF	MESH FENCE
GPR	TRACED BY G.P.R.	RP	RAILWAY SIGNAL POST	PJ	POST & CHAIN
GV	GAS VALVE	RS	RAILWAY SIGNAL POST	PCP	POST & CONCRETE
GV	GAS VALVE	S	SPREAD	PRF	POST & RAIL
H	HEDGE	SA	SHAFT ABANDONED	PWF	POST & WIRE
HP	HANDRAIL	SB	SIGN BOARD	SPF	STEEL PALISADE
HV	HIGH VOLTAGE	SH	SHELTER (BUS / TRAM)	WMF	WIRE MESH
HV	HIGH VOLTAGE CHAMBER	SL	SLOPE		
L	INVERT LEVEL	SL	SUPPLY LEVEL		
LP	LAMP POST	SM	SETTLEMENT MONITORING		
P	PILLAR	SMP	SETTLEMENT MONITORING PNT		

ABBREVIATIONS

AB	Air Brick	DH	Duct Height	PRF	Post & Rail Fence
AD	Ballard or Bottom Heights	E	East	PWF	Post & Wire Fence
BB	Bellsha Beacon	ECB	Electricity Control Box	R	Reveal
BD	Back Drop	ELEC	Electricity	RAD	Radiator
BH	Borehole or Beam Height	EP	Electricity Pole	RE	Rodding Eye
BL	Bed Level	FB	Flower Bed	RG	Rough Ground
BM	Bench Mark	FE	Fence End	RL	Roof Level
BRW	Brick Retaining Wall	FL	Floor Level	RSJ	Rolled Steel Joist
BS	Bus Stop	GU	Gully	RWP	Rain Water Pipe
BT	British Telecom	GV	Gas Valve	S	Spread or Stone
BTCB	BT Control Box	H	Height in Metres	SC	Stop Cock
BW	Brick Wall	H	Window Head Height	SL	Soffit Level or Skylight
BWF	Barbed Wire Fence	HT	Height	SP	Arch Springer Height
C	Cable Crossing	IC	Inspection Cover	SPS	Signal Post Stump Stobs
CB	Control Box	IL	Invert Level	SW	Stone Wall
CBF	Close Boarded Fence	IRF	Iron Railing Fence	TCSU	Traffic Control
CBW	Concrete Block Wall	IWF	Interwoven Fence	T	Top Heights
CCB	Cable TV Control Box	KO	Kerb Outlet	TL	Traffic Light
CF	Corrugated Iron Fence	L	Length	TP	Telegraph Pole
CL	Crown Level	LP	Lamp Post	UTL	Unable To Lift
CLF	Chain Link Fence	MH	Manhole	UTT	Unable To Trace
CLSF	Chain Link Security Fence	MKR	Marker	V	Vent
CPF	Concrete Panel Fence	OV	Over Flow Pipe	VP	Vent Pipe
CPJ	Chestnut Paling Fence	OH	Overhead	W	Window
CR	Arch Crown Height	P	Post	WL	Water Level
CRW	Concrete Retaining Wall	PALF	Palisade Fence	WM	Water Meter
CSJ	Ceiling Slopes Up	PF	Picket Fence	WMF	Wire Mesh Fence
CTV	Cable Television	PIT	Trial Pit	WPF	Wooden Panel Fence
CW	Concrete Wall	PL	Pavement Light	WV	Water Valve
D	Diameter or Doors	PM	Parking Meter	Ø	Diameter

KEY

- BANKS (Top / Bottom)
- OVERHEAD CABLES
- EDGE OF VEGETATION
- GATE
- SURVEY STATION
- O.S BENCH MARK

Revision	Description	Date

Drawing Status: INFORMATION

INTERSECT SURVEYS
T: 0208 399 3851 M: 07535 236 812
www.intersectsurveys.co.uk

Client: RECURRENT ENERGY

Project: STOKES LANE

Title: TOPOGRAPHICAL SURVEY

Drawn	D.T.	Surveyed:	K.B.	Date	MAR'26
Cad File:	007			Scale	1:500@A0
Drawing Number	212201-007			Revision	

© INTERSECT SURVEYS

NOT TO BE REPRODUCED WITHOUT PERMISSION

DATUM NOTES

THE SURVEY GRID SHOWN ON THIS DRAWING IS POSITIONED ON ORDNANCE SURVEY (OS) NATIONAL GRID, OBTAINED BY MULTIPLE NETWORK RTK GPS OBSERVATIONS.

DRAWING UNITS ARE METRES.

ALL LEVELS ARE IN METRES AND ARE ABOVE ORDNANCE SURVEY NEWLYN DATUM DERIVED BY ACTIVE GPS OBSERVATIONS TAKEN OVER AN EXTENDED PERIOD OF TIME.

ALL QUOTED DIMENSIONS ARE IN METRES.

This drawing has been produced for the purpose of the original commissioning agent.
Intersect Surveys will accept no responsibility for details that are subsequently found to be the consequence of undisclosed facts or that were obscured from view at the time of survey or that have been altered since the survey.
All data remains the property of Intersect Surveys until full payment has been received.

ABBREVIATIONS (Land & Utilities)

AR	ASSUMED ROUTE	AO	AGRI OUTLET	SL	SIGNAL LOST
BB	BUS BOX	LB	LETTER BOX	SIG	SIGNAL POST
BE	BELOW BEACON	LG	LOCK GATE	SPK	SKEET PLUG
BO	BACKDROP	LA	LADDER	Spr	SPRING
BS	BUS STOP	LP	LAMP POLE	SP	STANDPIPE POINT
BH	BOREHOLE	LT	LAMP POST	ST	STOP TAP
BC	BT CONTROL BOX COVER	LC	LOCKABLE COVER	SW	STOP VALVE
Bin	LITTER / DRY SALT BIN	Mgd	MOORING POST	St	STRUCTURE TOP LEVEL
BL	BOLLARD LIGHT	MH	MANHOLE	SB	STUMP BOLLARD
Bol	BOLLARD	Mas	MAGNESIUM	SM	STUMP PIN
BP	BOUNDARY POST	Mr	MARKER	SPo	STAY POST
BT	BT POST	MP	MARKER POST	SPi	STAY WIRE
BTC	BRITISH TELECOM CHAMBER	MeE	MARKER POST (ELECTRIC)	SV	STOP VALVE
CatL	CATENARY LEVEL	MetG	MARKER POST (GAS)	SUF	SUB_VENT PIPE
CP	CATENARY POST	MetW	MARKER POST (WATER)	SB	SUB-STATION MANHOLE
CB	CONTROL BOX	MeT	MARKER POST (TELECOM)	TB	TELEPHONE CALL BOX
CC	CONCRETE COLLAR	MO	MARKER POST (UNKNOWN)	TM	TEMPORARY BENCH MARK
CC	COAL CHUTE	MF	MILE POST	TPR	TIMEN FROM RECORDS
CH	CHAMBER	MB	MOORING BUOY	TC	TRAFFIC COUNTER
Chl	CHANNEL LEVEL	NL	NOT LOCATED	TL	TRAFFIC LIGHT
Chy	CHIMNEY	NP	NAME PLATE	TP	TELEGRAPH POLE
CV	COAL VENT	OHW	OVERHEAD WIRES AREA	TH	TREE
CL	COVER LEVEL	OBM	OS BENCH MARK	TR	TRUCK
CO	CONCRETE	OHP	OVERGROUND PIPE	UTP	UNABLE TO FIND
CP	CONCRETE POST	OHC	OVERHEAD CABLE (CONTROL)	UA	UNABLE TO GAIN ACCESS
CAL	CUPPAD LEVEL	OHE	OVERHEAD CABLE (ELECTRIC)	UFL	UNABLE TO LIFT
CW	CURB WALL	OHT	OVERHEAD CABLE (TELECOM)	UL	UNABLE TO LOCATE
CaP	CAMERA POST	OHP	OVERHEAD PIPE	UTS	UNABLE TO SURVEY
CaL	CAMERA LEVEL	OP	OUTFALL PIPE (WATER)	UP	UNDER PAVEMENT
DL	DOWN LEVEL	OP	OUTLET PIPE	VC	VERTICAL CLAY
CaP	CULVERT WIN	POST	POST	VP	VENT PIPE
DM	DIRECTION FINDING MACHINERY	PB	POST BENCH	VR	VENTILATION RECOVERY
E	EARTH	PT	POST IRON	VS	VENTILATION SHAFT
DB	DIRECTION BOX	PC	POWER CONTROL HOUSING	WB	VEHICLE GUIDE WHEEL
DN	DIRECTION SIGN	PL	POLYETHYLINE	WB	WATER BOX
DC	DRAIN / INSPECTION COVER	PS	PUMP HOUSE	WC	WATER CAP
EAC	EDGE OF CANOPY	PU	PUMP	WM	WATER METER
EOR	END OF RECORDS	Pn	MOVEMENT DETECTOR	WO	WASH OUT VALVE
EP	ELECTRIC POLE	PE	PETROL / DIESEL ENGINE	WT	WATER TAP
EP	ELECTRICITY PILLE	PP	PETROL / DIESEL PUMP	WL	WEIR LEVEL
ER	EARTH ROD	Ph	PIPE RAISER	WPl	WEIR PLATE (TOP)
EBP	ELECTRICITY SHOWER	PV	PIPE VENT	WS	WEIR SYSTEM PIPE
ESP	ELECTRICITY SUPPLY POINT	PU	PUMP		
EC	ELECTRICITY SWITCH	PVC	POLY VINYL CHLORIDE	TEMO TYRES	
FB	FOOTBRIDGE	PVC	POLYVINYL CHLORIDE	AMP	ARMCO
FC	FOOTPATH CENTRE	PC	PRECAST	BW	BARBED WIRE
FL	FLOOR LEVEL	PE	POLIMETER	CSP	CLOSE BOARDED
FS	FLAG STAFF / POLE	RS	RODDING EYE	CF	CORRUGATED IRON
FL	FLOOR	RE	RODDING EYE	CH	CHAIN LINK
Gr	GRITH	RMP	RESERVOIR MONITORING PNT	CPV	CHESTNUT PALING
GP	GAS INLET PIPE	RP	REFLECTOR POST	IRF	IRON RAILING
GP	GAS MARKER	RP	REFLECTOR	MF	MESH FENCE
GAS	GAUZE BY G P K	RWP	RAILWAY SIGNAL POST	PST	POST & CHAIN
GV	GAS VALVE	RWP	RAIN WATER PIPE	PWF	POST & WIRE
GT	GATE	S	SPREAD	PRF	POST & RAIL
HP	HANDPAIL	SA	SPREAD ABANDONED	PTF	POST & TIMBER
HP	HANDRAIL	SB	SIGN BOARD	SPF	STEEL PALLISADE
HV	HIGH VOLTAGE	SH	SHELTER (BUS / TRAM)	MMF	WIRE MESH
HB	HOSE BIB / STANDPIPE	SL	SIGNAL		
IL	INVERT LEVEL	SL	SLOPE LEVEL		
JB	JUNCTION BOX	SMP	SETTLEMENT MONITORING PNT		

ABBREVIATIONS

AB	Air Brick	DH	Duct Height	PRF	Post & Rail Fence
AD	Bollard or Bottom Heights	E	Easting	PWF	Post & Wire Fence
BB	Belisha Beacon	ECB	Electricity Control Box	R	Render
BD	Back Drop	ELEC	Electricity	RAD	Radiator
BH	Borehole or Beam Height	EP	Electricity Pole	RE	Rodding Eye
BL	Bed Level	FB	Flower Bed	RG	Rough Ground
BOL	Bollard Light	FC	Footpath Centre	RS	Rodding
BRW	Brick Retaining Wall	FL	Floor Level	RSJ	Rolled Steel Joist
BS	Bus Stop	GU	Gully	RWP	Rain Water Pipe
BT	British Telecom	GV	Gas Valve	S	Spread or Stone
BTCB	BT Control Box	H	Height in Metres	SC	Stop Cock
BW	Brick Wall	H	Window Head Height	SL	Soffit Level or Skylight
BWF	Barbed Wire Fence	HT	Height	SP	Arch Springer Height
C	Cill Height or Height	IC	Inspection Cover	SPS	Sleeper Retaining Walls
CB	Control Box	IL	Invert Level	SW	Stone Wall
CBF	Close Boarded Fence	IRF	Iron Railing Fence	TCSU	Traffic Control
CBW	Concrete Block Wall	IWF	Interwoven Fence	T	Trip Hazards
CCB	Cable TV Control Box	KO	Kerb Outlet	TL	Traffic Light
CF	Corrugated Iron Fence	L	Lamp	TP	Telegraph Pole
CL	Cove Level	LP	Lamp Post	UTL	Unable To Lift
CLF	Chain Link Fence	MH	Manhole	UTT	Unable To Trace
CLSF	Chain Link Security Fence	MKR	Marker	V	Vent
CPF	Concrete Panel Fence	OV	Over Flow Pipe	VP	Vent Pipe
CPO	Concrete Post Heights	OH	Overhead	W	Window
CR	Arch Crown Height	P	Post	WL	Water Level
CRW	Concrete Retaining Wall	PALF	Palisade Fence	WM	Water Meter
CSU	Ceiling Slopes Up	PF	Picket Fence	WMF	Wire Mesh Fence
CTV	Cable Television	PIT	Trial Pit	WPF	Wooden Panel Fence
CW	Concrete Wall	PL	Pavement Light	WV	Water Valve
D	Diameter or Doors	PM	Parking Meter	Ø	Diameter

KEY

Top
Bottom
BANKS

OVERHEAD CABLES

EDGE OF VEGETATION

GATE

SURVEY STATION

O.S BENCH MARK

Revision	Description	Date

Drawing Status:
INFORMATION

INTERSECT SURVEYS
T: 0208 399 3851 M: 07535 236 812
www.intersectsurveys.co.uk

Client:
RECURRENT ENERGY

Project:
STOKES LANE

Title:
TOPOGRAPHICAL SURVEY

Drawn	Surveyed:	Date
D.T.	K.B.	MAR'26
Cad File: 008		Scale 1:500@A0
Drawing Number 212201-008		Revision

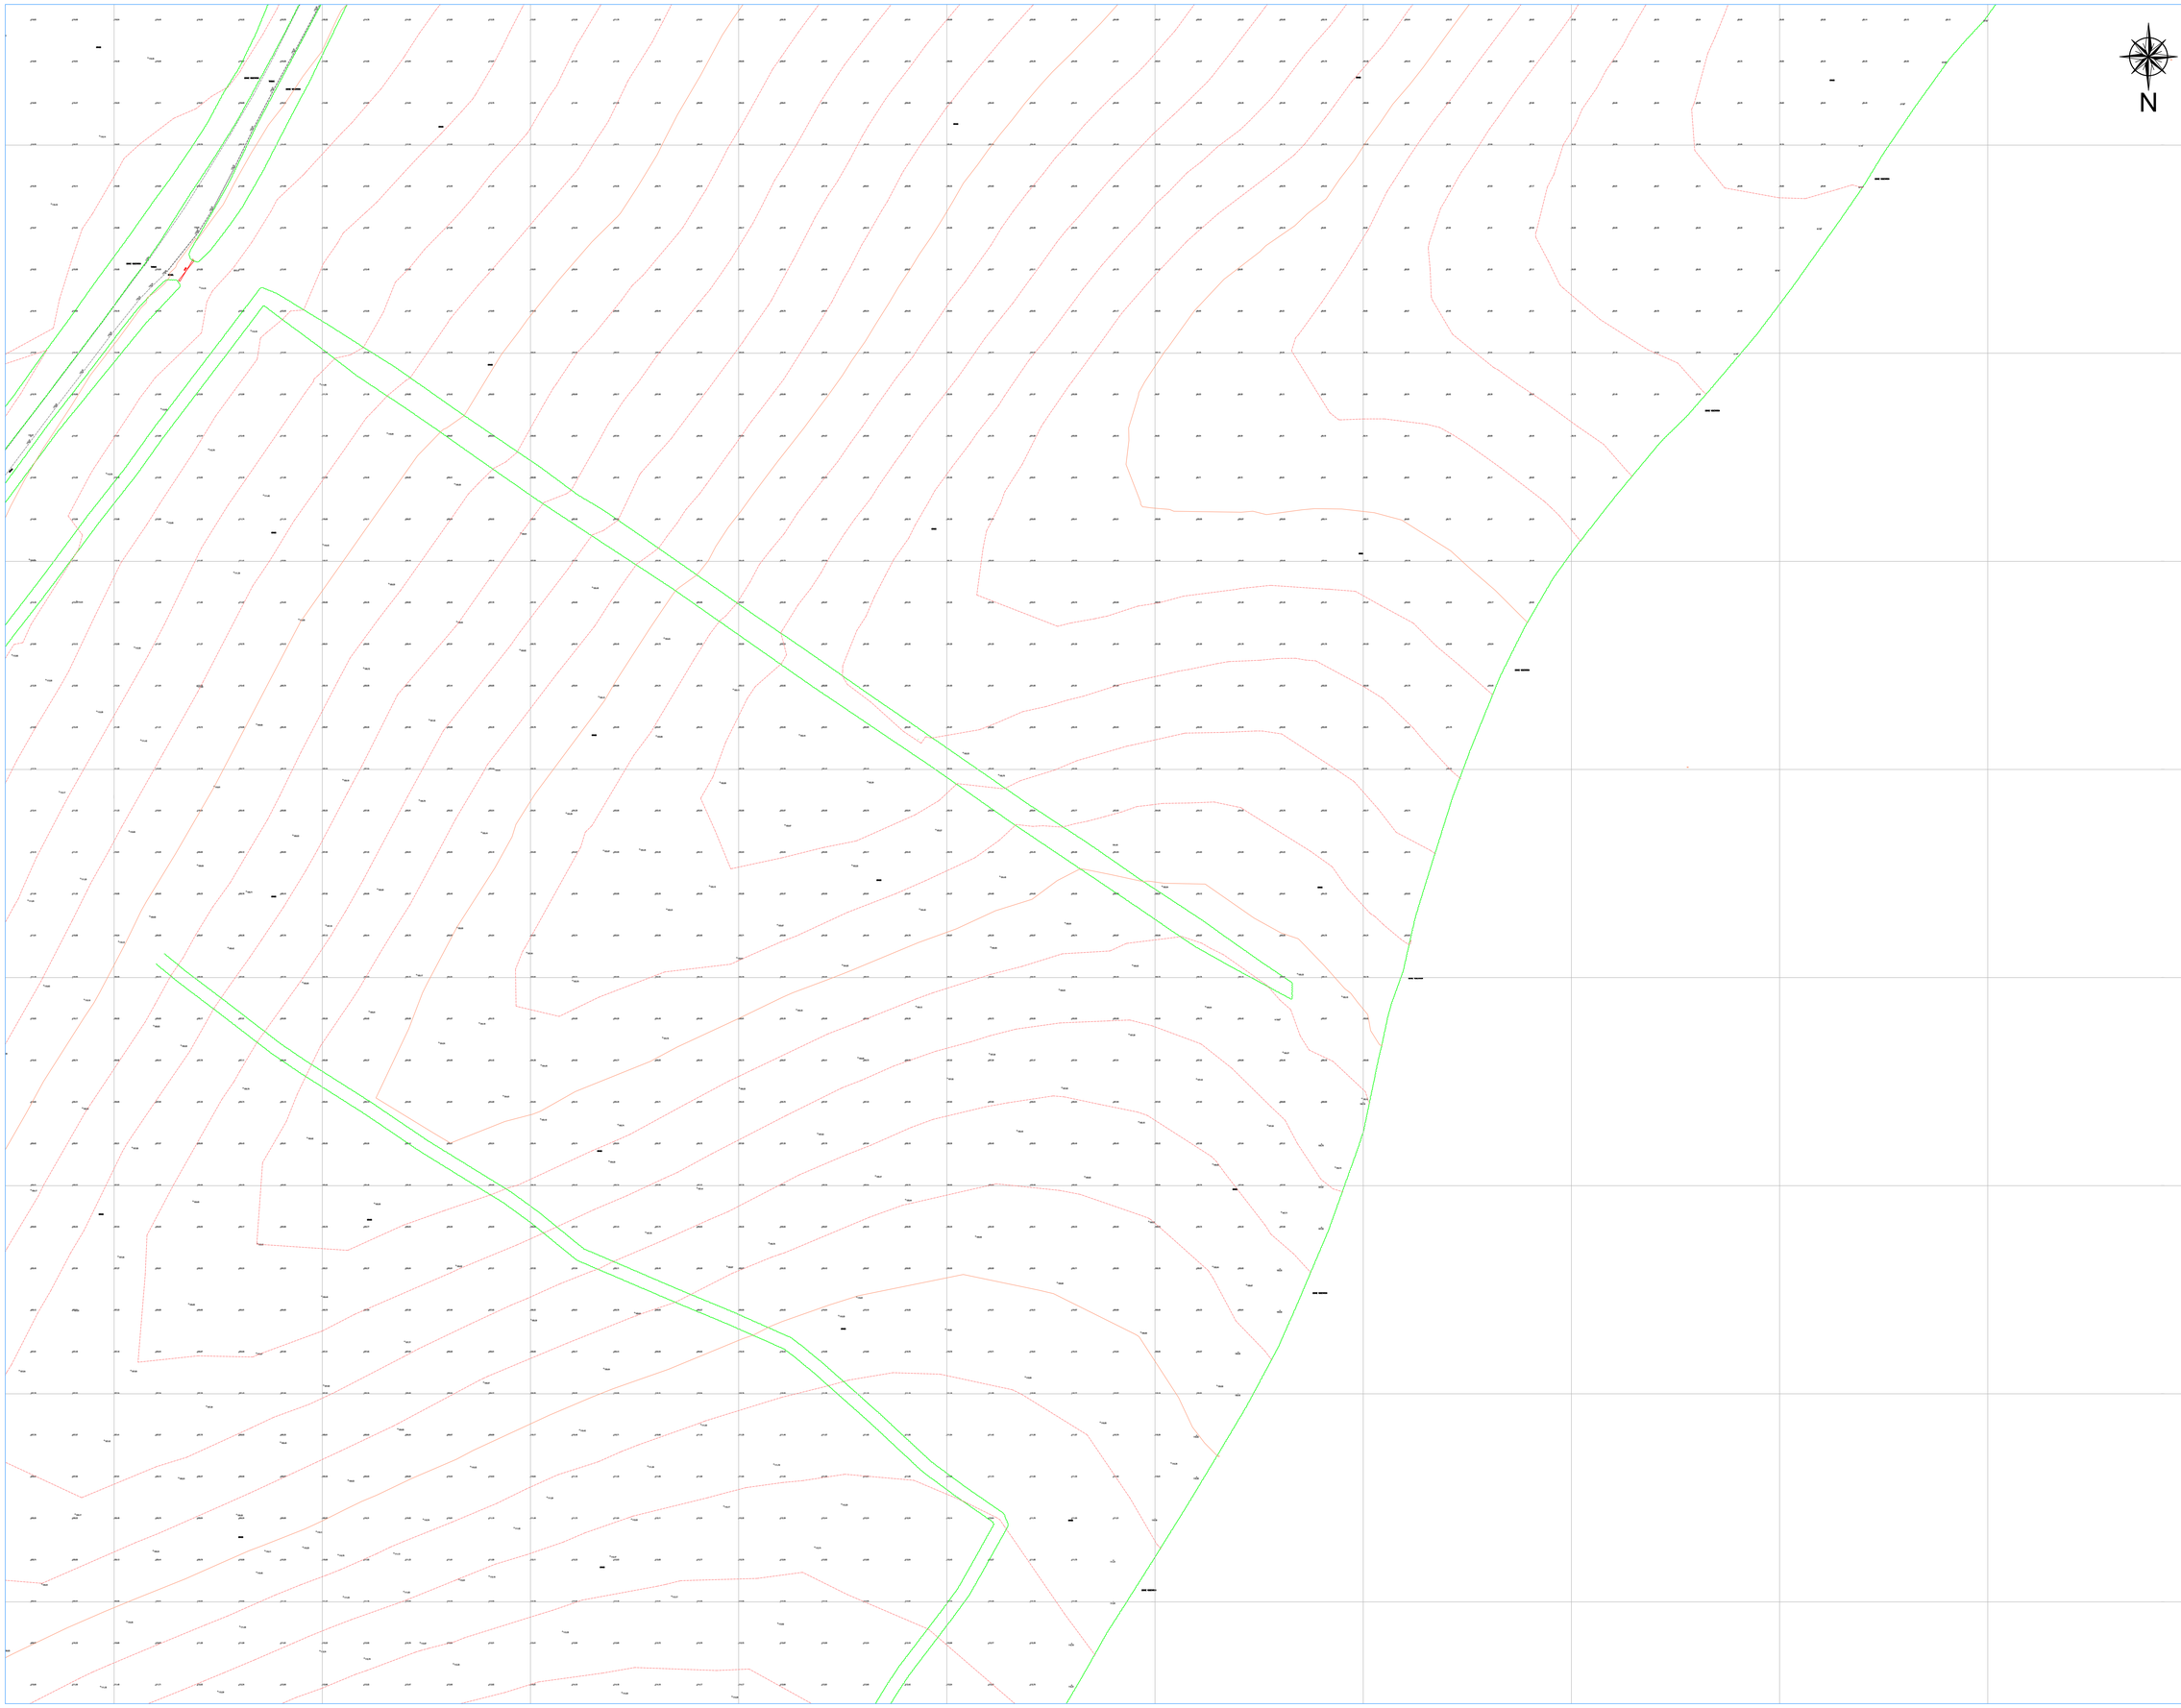

© INTERSECT SURVEYS

NOT TO BE REPRODUCED WITHOUT PERMISSION

DATUM NOTES

THE SURVEY GRID SHOWN ON THIS DRAWING IS POSITIONED ON ORDNANCE SURVEY (OS) NATIONAL GRID, OBTAINED BY MULTIPLE NETWORK RTK GPS OBSERVATIONS.

DRAWING UNITS ARE METRES.

ALL LEVELS ARE IN METRES AND ARE ABOVE ORDNANCE SURVEY NEWLYN DATUM DERIVED BY ACTIVE GPS OBSERVATIONS TAKEN OVER AN EXTENDED PERIOD OF TIME.

ALL QUOTED DIMENSIONS ARE IN METRES.

This drawing has been produced for the purpose of the original commissioning agent.
Intersect Surveys will accept no responsibility for details that are subsequently found to be the consequence of undisclosed facts or that were obscured from view at the time of survey or that have been altered since the survey.
All data remains the property of Intersect Surveys until full payment has been received.

ABBREVIATIONS (Land & Utilities)

AR	ASSUMED ROUTE	KO	KERB OUTLET	SL	SIGNAL LOST
BB	BOREHOLE	LB	LETTER BOX	SLP	SLOPE LOST
BE	BELOW BEACON	LG	LOCK GATE	SPK	SKEET PLUG
BO	BACKDROP	LL	LADDER	Spr	SPRING
BS	BUS STOP	LP	LAMP POLE	SPT	SPOT HEIGHT POINT
BT	BURIED BT	LT	LAMP HOUSE	ST	STOP TAP
Bx	BOX UNKNOWN COVER	Mag	MAGNETIC NAIL	Sta	STAKE
Bw	LITTER / DRY SALT BIN	Mgd	MOORING POST	St	STRUCTURE TOP LEVEL
BY	BOLLARD LIGHT	Mgt	MOORING POST	SW	STUMP WELL
BZ	BOLLARD	Mkd	MACHINERY	SW	STAND PIPE
BP	BOUNDARY POST	Mr	MARKER	SPs	STAY POST
BT	BT MANHOLE	MP	MARKER POST	SV	STOP VALVE
BTC	BRITISH TELECOM CHAMBER	MaC	MARKER POST (ELECTRIC)	SV	STOP VALVE
CabL	CATENARY LEVEL	MaG	MARKER POST (GAS)	SUR	SOIL VENT PIPE
CB	CATCH PIT / GULLY	MaT	MARKER POST (TELECOM)	TBM	TEMPORARY BENCH MARK
CB	CONTROL BOX	MaT	MARKER POST (TELECOM)	TCB	TELEPHONE CALL BOX
CC	CABLE COVER	MaW	MARKER POST (WATER)	TCP	TRAFFIC CONTROL POINTER
CC	COAL OUTLET	MF	MILE POST	TFR	TAKEN FROM RECORDS
CH	CHIMNEY	MH	MANHOLE	TL	TRAFFIC LIGHT
CHL	CHANNEL LEVEL	NL	NOT LOCATED	TL	TRAFFIC LIGHT
Chy	CHIMNEY	NP	NAME PLATE	TP	TELEGRAPH POLE
CL	CLOSE LEVEL	OA	OVERHEAD CABLE AREA	TP	TREE
CL	COVER LEVEL	OBM	O.S BENCH MARK	TR	TRUCH
CO	CONCRETE	OGP	OVERGROUND PIPE	UTP	UNABLE TO PAD
CoL	COVER LEVEL	OHC	OVERHEAD CABLE (ELECTRIC)	UTG	UNABLE TO GET ACCESS
CoL	CURVE LEVEL	OHE	OVERHEAD CABLE (ELECTRIC)	UTL	UNABLE TO LIFT
CP	CONCRETE POST	OHL	OVERHEAD LINE	UTM	UNABLE TO MEASURE
CpP	CAMERA POST	OHP	OVERHEAD PIPE	UTS	UNABLE TO SURVEY
CrL	CROWN LEVEL	OHT	OVERHEAD PIPE (TELECOM)	UTT	UNABLE TO TRACE
CrL	CROWN LEVEL	OP	OUTLET PIPE	VC	VITREOUS CLAY
CuP	CULVERT WING	P	POST	VP	VENT PIPE
CW	CONCRETE RAILING MACHINERY	PB	POST BENCH	WD	WATER DISCOVERY
D	DEPTH	PB	POST BOX	WL	VENTILATION SHAFT
DB	DISTRIBUTION BOX	PC	PEDESTRIAN CROSSING	WM	WELL HOUSE WHEEL
DN	DIRECTION SIGN	PL	POLYETHYLENE	WM	WATER METER
DP	DRAIN PIPE / INSPECTION COVER	PO	POST OFFICE	WM	WATER METER
EC	EDGE OF CARPTS	PO	PUMP	WM	WATER METER
EOR	END OF RECORDS	Pr	MOVEMENT DETECTOR	WO	WASH OUT VALVE
ESP	ELECTRIC SPUR	PS	PETROL / DIESEL PUMP	WP	WELL
EP	ELECTRICITY POLE	PT	PETROL / DIESEL PUMP	WL	WELL
ER	EARTH ROD	Ptr	PIPE RISER	WPR	WEIR PLATE (TOP)
ESP	ELECTRICITY SHOWER	PU	PUMP	WPR	WEIR PLATE (WATER PIPE)
ESP	ELECTRICITY SUPPLY POINT	PU	PUMP		
FB	FOOTBRIDGE	PVC	POLYVINYL CHLORIDE	FENCE TYPES	
FB	FOOTBRIDGE	PVC	POLYVINYL CHLORIDE	AWF	ARMCO
FC	FLOOR CHANNEL	PY	PYLON	BWF	BARBED WIRE
FL	FLOOR LEVEL	R	RELEMETER	CSF	CLOSE BOARDED
FS	FLAG STAFF / POLE	RE	RODDING EYE	CF	CORRUGATED IRON
G	GATE	RH	RODDING HOLE	CWF	CHAIN WIRE
GI	GRITH	RMP	RESERVOIR MONITORING PNT	CHV	CHESTNUT PALING
GP	GAS INLET PIPE	RP	REFLECTOR POST	IRF	IRON RAILING
GP	GAS PIPE	RP	RAIL POST	PF	POST & CHAIN
GPR	TRACED BY G.P.R.	RP	RAILWAY SIGNAL POST	PCF	POST & CANES
GV	GAS VALVE	RP	RAILWAY SIGNAL POST	PWF	POST & WIRE
GV	GAS VALVE	S	SPREAD	PRF	POST & RAIL
HB	HEDGE	SA	SHED ABANDONED	PTF	POST & TIMBER
HF	HANDRAIL	SB	SIGN BOARD	SPF	STEEL PALISADE
HV	HIGH VOLTAGE	Sh	SHELTER (BUS / TRAM)	WMF	WIRE MESH
HW	HEDGE TO REMEMBER	SL	SIGNAL LOST		
IL	INVERT LEVEL	SL	SUPPLY LEVEL		
IP	INSPECTION	SM	SETTLEMENT MONITORING PNT		

ABBREVIATIONS

AB	Air Brick	DH	Duct Height	PRF	Post & Rail Fence
AD	Ballard or Bottom Heights	E	Easting	PWF	Post & Wire Fence
BB	Bellsha Beacon	ECB	Electricity Control Box	R	Rendar
BD	Back Drop	ELEC	Electricity	RAD	Radiator
BH	Borehole or Beam Height	EP	Electricity Pole	RE	Rodding Eye
BL	Bed Level	FB	Flower Bed	RG	Rough Ground
BOC	Bollard on Concrete	FC	Flower Centre	RL	Roof Level
BRW	Brick Retaining Wall	FL	Floor Level	RSJ	Rolled Steel Joist
BS	Bus Stop	GU	Gully	RWP	Rain Water Pipe
BT	British Telecom	GV	Gas Valve	S	Spread or Stone
BTCB	BT Control Box	H	Height in Metres	SC	Stop Cock
BW	Brick Wall	H	Window Head Height	SL	Soffit Level or Relight
BWF	Barbed Wire Fence	HT	Height	SP	Arch Springer Height
C	Cable Crossing Height	IC	Inspection Cover	SPS	Sewage Pumping Station
CB	Control Box	IL	Invert Level	SW	Stone Wall
CBF	Close Boarded Fence	IRF	Iron Railing Fence	TCSU	Traffic Control
CBW	Concrete Block Wall	IWF	Interwoven Fence	T	Trip Heights
CCB	Cable TV Control Box	KO	Kerb Outlet	TL	Traffic Light
CF	Corrugated Iron Fence	L	Length	TP	Telegraph Pole
CL	Cover Level	LP	Lamp Post	UTL	Unable To Lift
CLF	Chain Link Fence	MH	Manhole	UTT	Unable To Trace
CLSF	Chain Link Security Fence	MKR	Marker	V	Vent
CPF	Concrete Panel Fence	OV	Over Flow Pipe	VP	Vent Pipe
CPP	Concrete Post Fence	OH	Overhead	W	Window
CR	Arch Crown Height	P	Post	WL	Water Level
CRW	Concrete Retaining Wall	PALF	Palisade Fence	WM	Water Meter
CSU	Ceiling Slopes Up	PF	Picket Fence	WMF	Wire Mesh Fence
CTV	Cable Television	PIT	Trial Pit	WPF	Wooden Panel Fence
CW	Concrete Wall	PL	Pavement Light	WV	Water Valve
D	Diameter or Doors	PM	Parking Meter	Ø	Diameter

KEY

- Top / Bottom — BANKS
- OVERHEAD CABLES
- EDGE OF VEGETATION
- GATE
- SURVEY STATION
- O.S BENCH MARK

Revision	Description	Date

Drawing Status:
INFORMATION

INTERSECT SURVEYS
T: 0208 399 3851 M: 07535 236 812
www.intersectsurveys.co.uk

Client:
RECURRENT ENERGY

Project:
STOKES LANE

Title:
TOPOGRAPHICAL SURVEY

Drawn: D.T.	Surveyed: K.B.	Date: MAR'26	
Cad File: 009		Scale: 1:500@A0	
Drawing Number: 212201-009		Revision:	

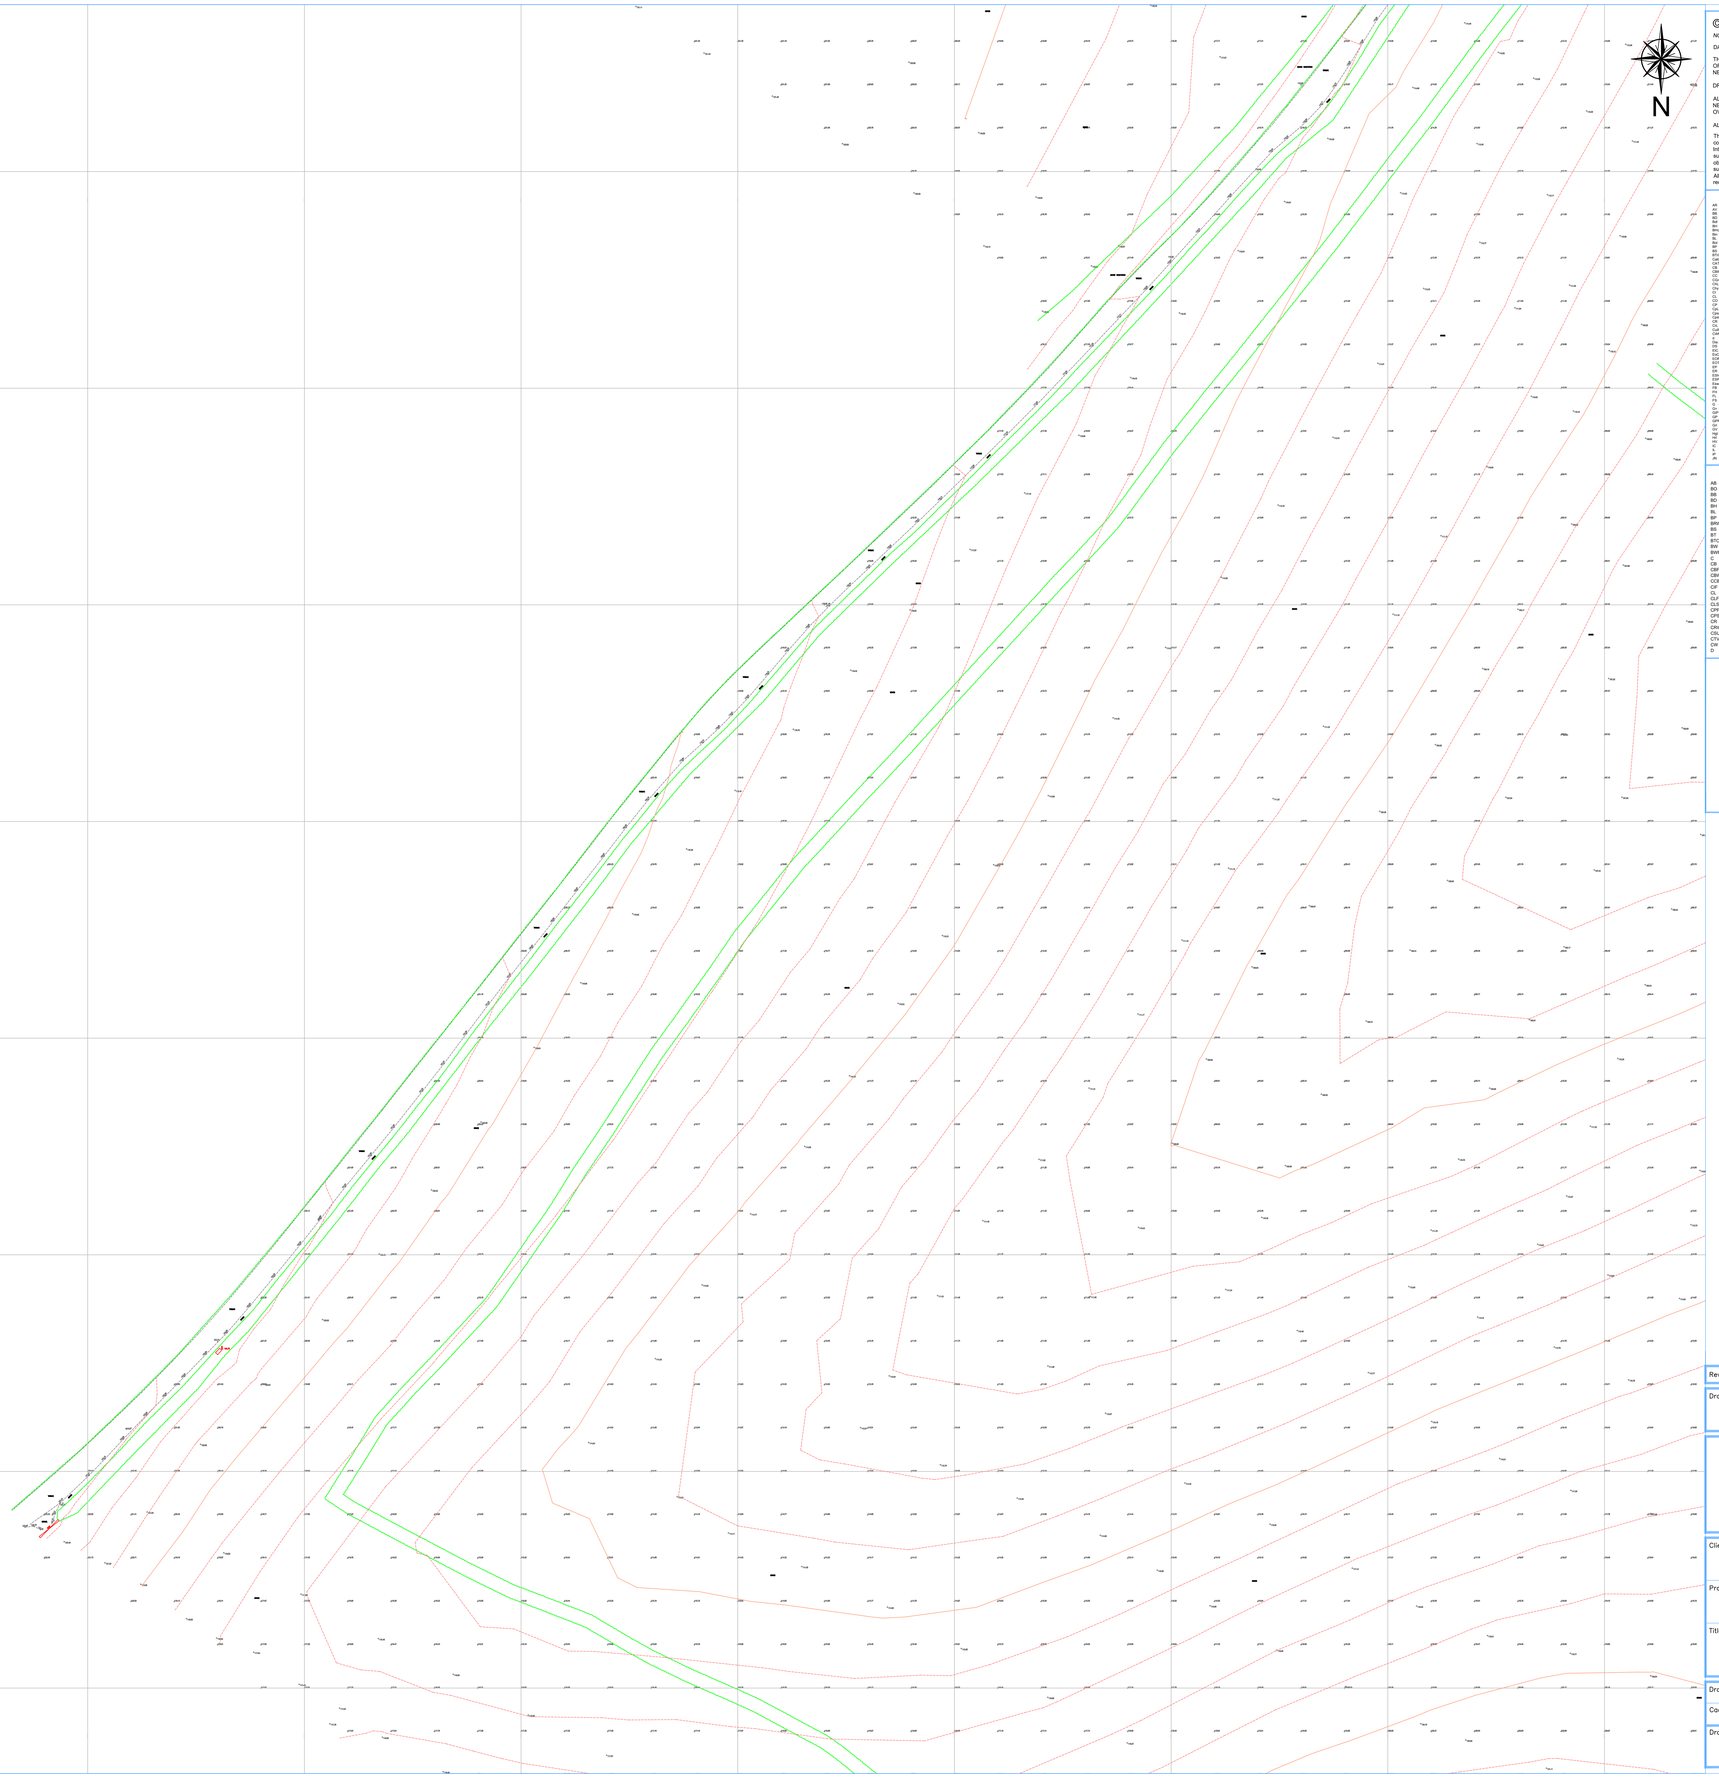

© INTERSECT SURVEYS

NOT TO BE REPRODUCED WITHOUT PERMISSION

DATUM NOTES

THE SURVEY GRID SHOWN ON THIS DRAWING IS POSITIONED ON ORDNANCE SURVEY (OS) NATIONAL GRID, OBTAINED BY MULTIPLE NETWORK RTK GPS OBSERVATIONS.

DRAWING UNITS ARE METRES.

ALL LEVELS ARE IN METRES AND ARE ABOVE ORDNANCE SURVEY NEWLYN DATUM DERIVED BY ACTIVE GPS OBSERVATIONS TAKEN OVER AN EXTENDED PERIOD OF TIME.

ALL QUOTED DIMENSIONS ARE IN METRES.

This drawing has been produced for the purpose of the original commissioning agent.
Intersect Surveys will accept no responsibility for details that are subsequently found to be the consequence of undisclosed facts or that were obscured from view at the time of survey or that have been altered since the survey.
All data remains the property of Intersect Surveys until full payment has been received.

ABBREVIATIONS (Land & Utilities)

AR	ASSUMED ROUTE	AO	ADBI OUTLET	SL	SIGNAL LOST
BB	BUS BOARD	LB	LOG BOOM	SP	SIGN POST
BE	BELOW BEACON	LG	LOG GATE	SPK	SHEET PILING
BO	BACKDROP	LR	LADDER	Spr	SPRING
BS	BUS STOP	LS	LAMP STAND	SPT	SPOT HEIGHT POINT
BW	BARRIER	LT	LAMP POST	ST	STOP TAP
BWC	BARRIER WITH COVER	MB	MOORING BUOY	Stn	STONE
Bin	LITTER/ DRY SALT BIN	MgP	MOORING POST	St	STRUCTURE TOP LEVEL
BL	BOLLARD LIGHT	MH	MANHOLE	SV	STUMP VEGETATION
Bo	BOLLARD	Mhs	MACHINERY	SW	STAND PIPE
BP	BOUNDARY POST	Mr	MARKER	SPo	STAY POST
BT	BT POST	MP	MARKER POST	SWP	STOP VALVE
BTC	BRITISH TELECOM CHAMBER	MaE	MARKER POST (ELECTRIC)	SV	STOP VALVE
CabL	CATENARY LEVEL	MaG	MARKER POST (GAS)	SUP	SOIL VENT PIPE
CP	CATHODIC PROTECTION	MaT	MARKER POST (TELECOM)	SWC	SURFACE WATER MANH
CB	CONTROL BOX	MaT	MARKER POST (TELSTRA)	TCB	TELEPHONE CALL BOX
CC	CABLE COVER	MaW	MARKER POST (WATER)	TCP	TELEPHONE CONTROL POINT
CC	COAL CHUTE	MP	MILE POST	TPR	TIMEN PROM RECORDS
CH	CHIMNEY	MP	MILE POST	TP	TOWER POLE (TEL)
CHL	CHANNEL LEVEL	NL	NOT LOCATED	TL	TRAFFIC LIGHT
Chy	CHIMNEY	NP	NAME PLATE	TP	TELEGRAPH POLE
CL	CLOTHES LINE	OA	OPEN AIR WORK AREA	TR	TREE
CO	COVER LEVEL	OBM	O.S BENCH MARK	TRCH	TRCH
CO	CONCRETE	OGP	OVERGROUND PIPE	UTP	UNABLE TO FIND
CoL	COVER LEVEL	OHC	OVERHEAD CABLE (ELECTRIC)	UTA	UNABLE TO GAIN ACCESS
CoL	COPING LEVEL	OHE	OVERHEAD CABLE (ELECTRIC)	UTL	UNABLE TO LIFT
CP	CAMERA POST	OHG	OVERHEAD GANTRY	UTO	UNABLE TO OPEN
CaP	CAMERA POST	OHP	OVERHEAD PIPE	UTS	UNABLE TO SURVEY
CP	CONCRETE POST	OHT	OVERHEAD TELE (TELECOM)	UTT	UNABLE TO TRACE
CrL	CROWN LEVEL	OP	OUTLET PIPE	VC	VERSEAU CLAY
CulP	CULVERT PIPE	P	POST	VP	VENT PIPE
DCP	DIRECTIONING MACHINERY	PB	POST BENCH	VR	VENTILATION RECOVERY
D	DEPTH	PC	POST BOX	VS	VENTILATION SHAFT
DB	DISTRIBUTION BOX	PC	POST CONTAINING FASSING	VW	VEHICLE WASH WHEEL
DN	DIRECTION SIGN	PL	POLYETHYLINE	WB	WATER BOARD
DoC	DOOR/ MANHOLE/ INSPECTION COVER	PS	POLE STACK	WC	WATER COURSE
EAC	EDGE OF CANOPY	PU	PUMP	WM	WATER METER
EOR	END OF RECORDS	Pv	MOVEMENT DETECTOR	WO	WASH OUT VALVE
EP	ELECTRIC POLE	PP	PETROL / DIESEL PUMP	WP	WELL
EP	ELECTRICITY POLE	PP	PETROL / DIESEL PUMP	WL	WEIR LEVEL
ER	EARTH ROD	Ph	PIPE INNER	WPP	WEIR PLATE (TOP)
ESP	ELECTRICITY SHOWER	Ph	PIPE OUTER	WT	WEIR TOP LEVEL
ESP	ELECTRICITY SUPPLY POINT	PT	PUMP		
FB	FLOWER BED	PVC	POLYVINYL CHLORIDE	FENCE TYPES	
FB	FOOTBRIDGE	PVC	POLYVINYL CHLORIDE	AWF	ARMCO
FC	FLOWER CONTAINER	PC	PRECAST	BWF	BARBED WIRE
FL	FLOOR LEVEL	PC	PYLONETTES	CBF	CLOSE BOARDED
FS	FLAG STAFF / POLE	RE	RODDING EYE	CF	CORRUGATED IRON
GA	GATE	RE	RODDING EYE	CLF	CHAIN LINK
GC	GRITH	RMP	RESERVOIR MONITORING PNT	CPF	CHESTNUT PALING
GP	GAS INLET PIPE	RP	REFLECTOR POST	IRF	IRON RAILING
GP	GAS MARKER	RP	REFLECTOR POST	MF	MESH FENCE
GPR	TRACED BY G.P.R	RWP	RAILWAY SIGNAL POST	PCF	POST & CHAIN
GV	GAS VALVE	RWP	RAILWAY SIGNAL POST	PBF	POST & BARBED WIRE
GV	GAS VALVE	S	SPREAD	PRF	POST & RAIL
HC	HEDGE	SA	SHAFT ABANDONED	PWF	POST & WIRE
HF	HANDRAIL	SB	SIGN BOARD	SPF	STEEL PALLISADE
HV	HIGH VOLTAGE	SH	SHELTER (BUS / TRAM)	WMF	WIRE MESH
HC	HOSE CONNECTIONMER	SL	SIGNAL		
IL	INVERT LEVEL	SL	SUPPLY LEVEL		
JP	JUNCTION POST	SMP	SETTLEMENT MONITORING PNT		
JP	JUNCTION	SMP	SETTLEMENT MONITORING PNT		

ABBREVIATIONS

AB	Air Brick	DH	Duct Height	PWF	Post & Rail Fence
BD	Bollard or Bottom Heights	E	East	PWF	Post & Wire Fence
BB	Bellsha Beacon	ECB	Electricity Control Box	R	Render
BD	Back Drop	ELEC	Electricity	RAD	Radiator
BH	Borehole or Beam Height	EP	Electricity Pole	RE	Rodding Eye
BL	Bed Level	FB	Flower Bed	RG	Rough Ground
BP	Boundary Post	FC	Flower Container	RS	Rock Step
BRW	Brick Retaining Wall	FL	Floor Level	RSJ	Rolled Steel Joist
BS	Bus Stop	GU	Gully	RWP	Rain Water Pipe
BT	British Telecom	GV	Gas Valve	S	Spread or Stone
BTCB	BT Control Box	H	Height in Metres	SC	Stop Cock
BW	Brick Wall	H	Window Head Height	SL	Soffit Level or Skylight
BWF	Barbed Wire Fence	HT	Height	SP	Arch Springer Height
C	Centre Line Height	IC	Inspection Cover	SPS	Sign Post Ring Stake
CB	Control Box	IL	Invert Level	SW	Stone Wall
CBF	Close Boarded Fence	IRF	Iron Railing Fence	TCSU	Traffic Control
CBW	Concrete Block Wall	IWF	Interwoven Fence	T	Trip Heights
CCB	Cable TV Control Box	KO	Kerb Outlet	TL	Traffic Light
CF	Corrugated Iron Fence	L	Lamp	TP	Telegraph Pole
CL	Cove Level	LP	Lamp Post	UTL	Unable To Lift
CLF	Chain Link Fence	MH	Manhole	UTT	Unable To Trace
CLSF	Chain Link Security Fence	MKR	Marker	V	Vent
CPF	Concrete Panel Fence	OV	Over Flow Pipe	VP	Vent Pipe
CPF	Chestnut Paling Fence	OH	Overhead	W	Window
CR	Arch Crown Height	P	Post	WL	Water Level
CRW	Concrete Retaining Wall	PALF	Palisade Fence	WM	Water Meter
CSU	Ceiling Slopes Up	PF	Picket Fence	WMF	Wire Mesh Fence
CTV	Cable Television	PIT	Trial Pit	WPP	Wooden Panel Fence
CW	Concrete Wall	PL	Pavement Light	WV	Water Valve
D	Diameter or Doors	PM	Parking Meter	Ø	Diameter

KEY

Top
Bottom — BANKS

OVERHEAD CABLES

EDGE OF VEGETATION

GATE

SURVEY STATION

O.S BENCH MARK

Revision	Description	Date

Drawing Status:
INFORMATION

INTERSECT SURVEYS
T: 0208 399 3851 M: 07535 236 812
www.intersectsurveys.co.uk

Client:
RECURRENT ENERGY

Project:
STOKES LANE

Title:
TOPOGRAPHICAL SURVEY

Drawn: D.T.	Surveyed: K.B.	Date: MAR'26	
Cad File: 010		Scale: 1:500@A0	
Drawing Number: 212201-010		Revision:	

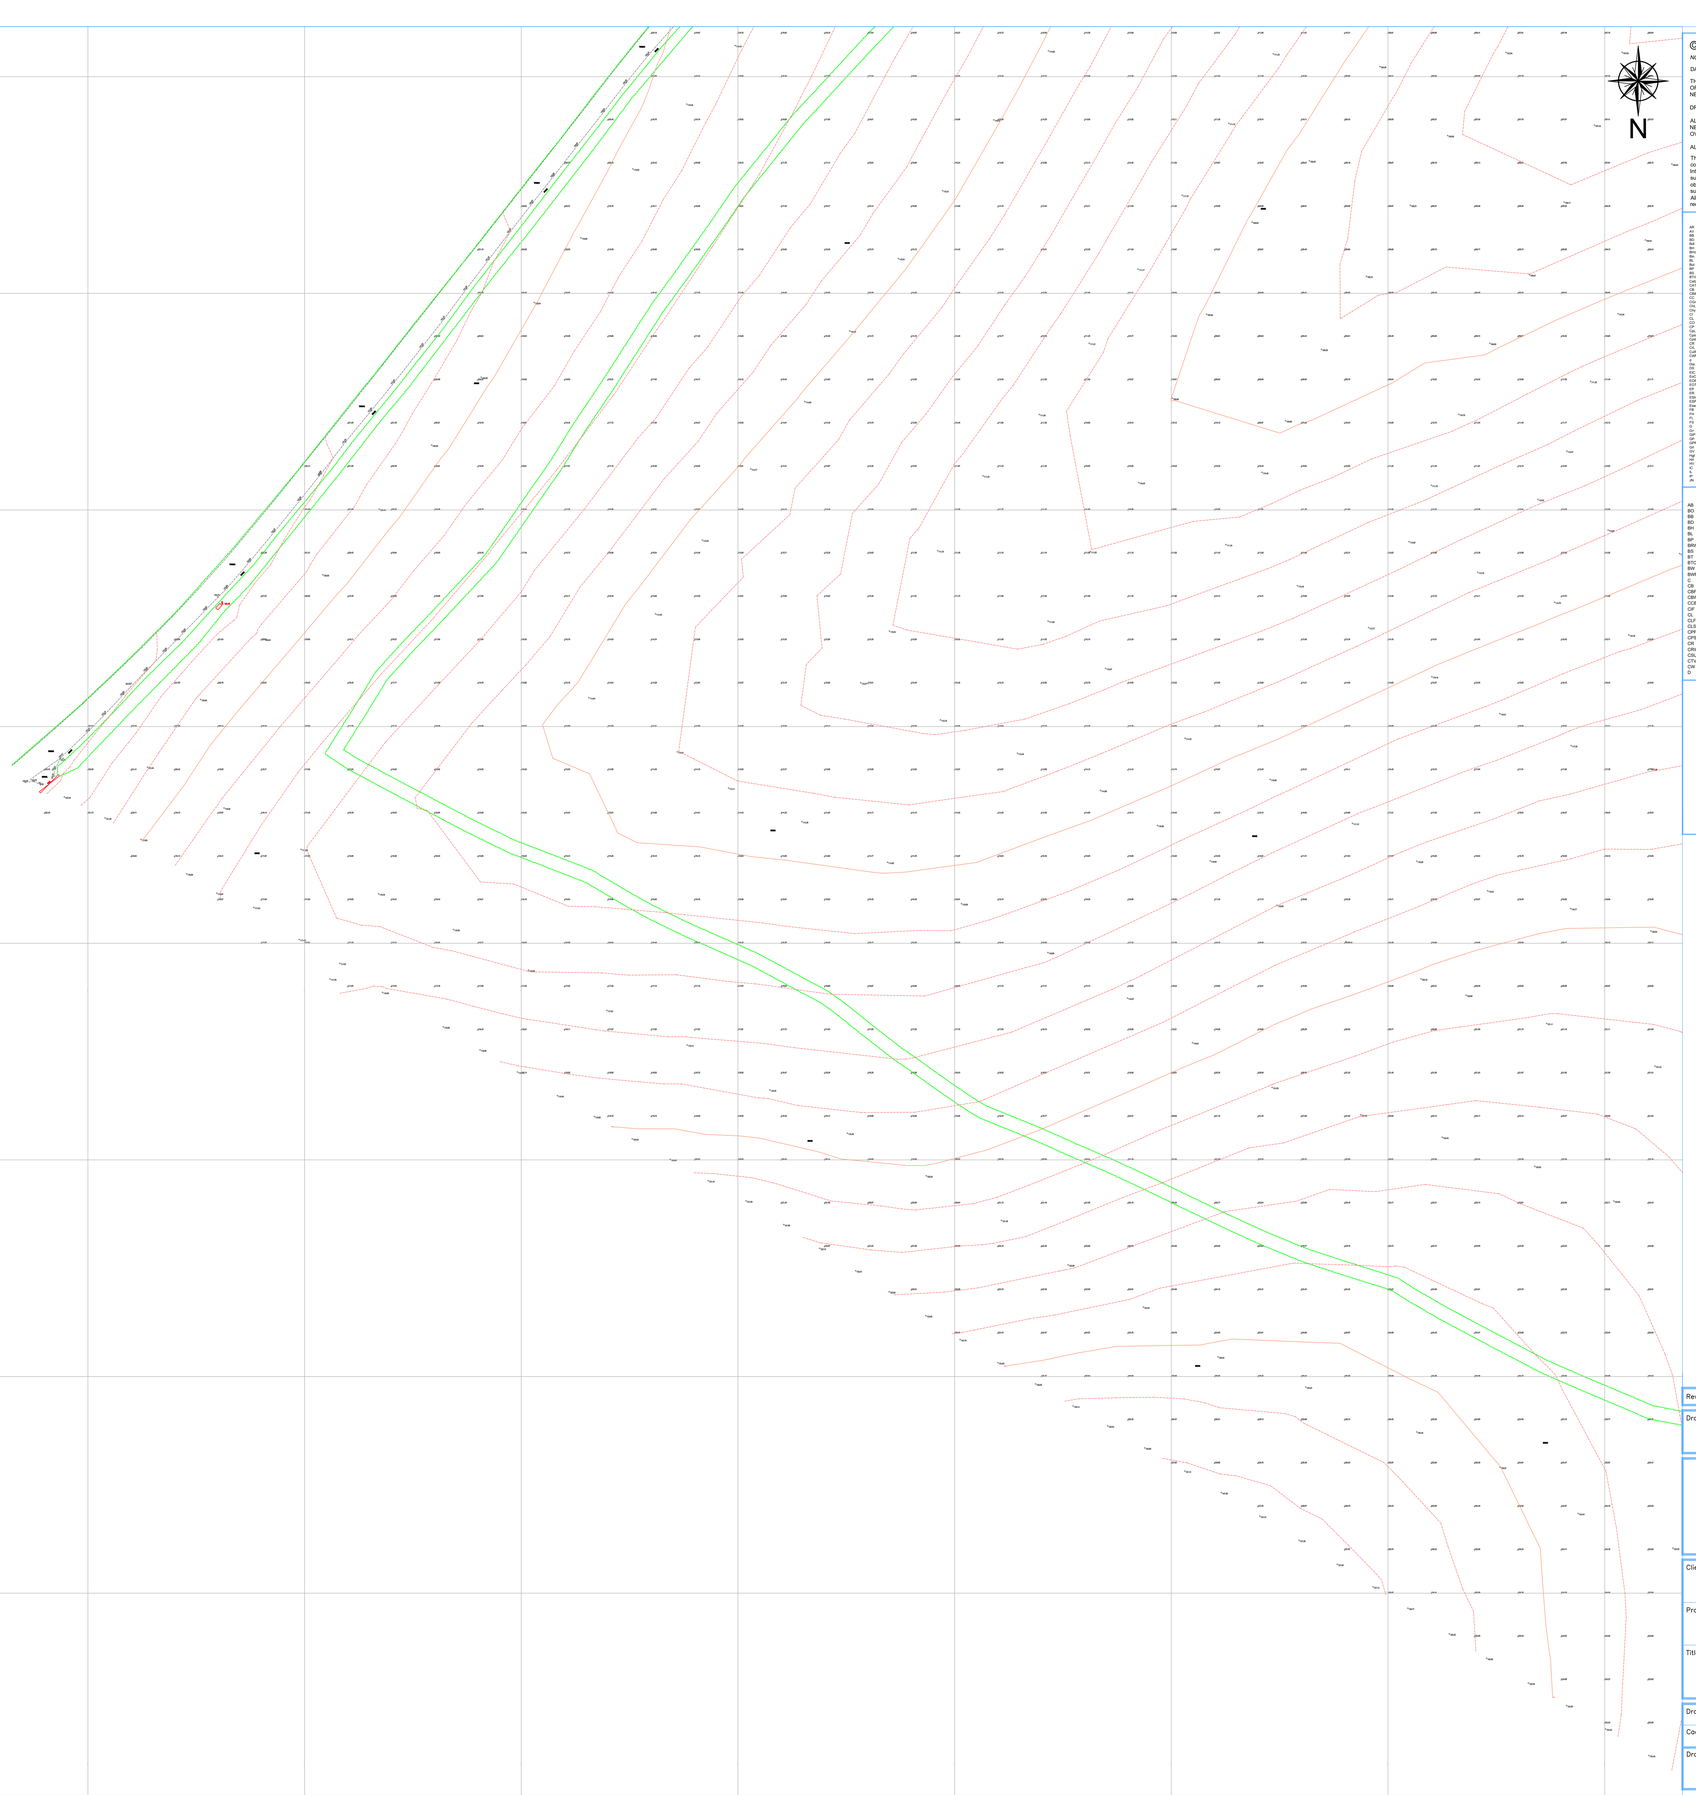

© INTERSECT SURVEYS

NOT TO BE REPRODUCED WITHOUT PERMISSION

DATUM NOTES

THE SURVEY GRID SHOWN ON THIS DRAWING IS POSITIONED ON ORDNANCE SURVEY (OS) NATIONAL GRID, OBTAINED BY MULTIPLE NETWORK RTK GPS OBSERVATIONS.

DRAWING UNITS ARE METRES.

ALL LEVELS ARE IN METRES AND ARE ABOVE ORDNANCE SURVEY NEWLYN DATUM DERIVED BY ACTIVE GPS OBSERVATIONS TAKEN OVER AN EXTENDED PERIOD OF TIME.

ALL QUOTED DIMENSIONS ARE IN METRES.

This drawing has been produced for the purpose of the original commissioning agent.
Intersect Surveys will accept no responsibility for details that are subsequently found to be the consequence of undisclosed facts or that were obscured from view at the time of survey or that have been altered since the survey.
All data remains the property of Intersect Surveys until full payment has been received.

ABBREVIATIONS (Land & Utilities)

AR	ASSUMED ROUTE	AO	ACRE OUTLET	SL	SIGNAL LOST
BB	BELL BOX	LB	LAMP BASE	SLP	SLOPE TOP
BC	BELOW BEACON	LG	LOCK GATE	SPK	SKEET PLUG
BO	BACKDROP	LR	LADDER	Spr	SPRING
BP	BOLLARD	LS	LAMP STAND	SPT	SPOT HEIGHT POINT
BR	BORE HOLE	LT	LAMP POST	ST	STOP TAP
BRC	BORE HOLE WITH COVER	MB	MOORING BUOY	STP	STOP
Bw	LITTER/ GRIT SALT BIN	MgP	MOORING POST	St	STRUCTURE TOP LEVEL
BX	BOUNDARY LIGHT	MH	MANHOLE	SW	SOIL VENT PIPE
Bx	BOLLARD	Mhs	MACHINERY	SW	STAND PIPE
BY	BOUNDARY POST	Mr	MARKER	SWs	STAY POST
BZ	BUZZ WIRE	MS	MARKER POST	SWv	STAY WIRE
BTC	BRITISH TELECOM CHAMBER	MWC	MARKER POST (ELECTRIC)	SV	STOP VALVE
CaN	CATENARY LEVEL	MWS	MARKER POST (GAS)	SUR	SOIL VENT PIPE
CB	CONTROL BOX	MWT	MARKER POST (TELECOM)	TBM	TEMPORARY BENCH MARK
CB	CONTROL BOX	MWT	MARKER POST (TELECOM)	TC	TELEPHONE CALL BOX
CC	CABLE CHUTE	MWV	MARKER POST (WATER)	TCB	TRAFFIC CONTROL BOX
CC	COAL CHUTE	NF	MILE POST	TFR	TAKEN FROM RECORDS
CH	CAST HOLE	NP	NAME PLATE	TL	TRAFFIC LIGHT
CHL	CHANNEL LEVEL	NTL	NOT LOCATED	TL	TRAFFIC LIGHT
Chy	CHIMNEY	NP	NAME PLATE	TP	TELEGRAPH POLE
CL	COVER LEVEL	OHA	OVERHEAD CABLE AREA	TR	TREE
CL	COVER LEVEL	OBM	OS BENCH MARK	TR	TRUCH
CO	CONCRETE	OHP	OVERGROUND PIPE	UTP	UNABLE TO FIND
CO	CONCRETE	OHT	OVERHEAD CABLE (ELECTRIC)	UTA	UNABLE TO GAIN ACCESS
CoL	COPING LEVEL	OHE	OVERHEAD CABLE (ELECTRIC)	UTL	UNABLE TO LIFT
CP	CAMERA POST	OHT	OVERHEAD CABLE (TELECOM)	UTO	UNABLE TO OPEN
CpP	CAMERA POST	OHP	OVERHEAD PIPE	UTS	UNABLE TO SURVEY
CR	CROWN LEVEL	OHT	OVERHEAD WIRE (TELECOM)	UTT	UNABLE TO TRACE
CrL	CROWN LEVEL	OP	OUTLET PIPE	VC	VITREOUS CLAY
CuP	CULVERT WIN	P	POST	VP	VENT PIPE
CWC	CRANE RAILROAD MACHINERY	PB	POST BENCH	WD	WATER DISCOVERY
D	DEPTH	PB	POST BOX	WL	WATA FLOW INDICATOR
DB	DISTRIBUTION BOX	PC	POST CONCRETE	WM	WELDED GUARD WHEEL
DN	DIRECTION SIGN	PD	POLYETHYLENE	WM	WELDED MESH
DP	DRAINAGE INSPECTION COVER	PE	POLE	WP	WATER POST
EAC	EDGE OF CANOPY	PG	PIG	WR	WATER METER
EOR	END OF RECORDS	Ph	MOVEMENT DETECTOR	WS	WASH OUT VALVE
ESP	EDGE OF SHED	PH	PETROL / DIESEL PUMP	WT	WATER
EV	ELECTRICITY PILLE	PP	PETROL / DIESEL PUMP	WL	WEIR LEVEL
ER	EARTH ROD	Ps	PIPE INSIDE	WPI	WEIR PLATE (TOP)
ESP	ELECTRICITY POWER	PS	PUMP	WT	WATER METER PIPE
ESP	ELECTRICITY SUPPLY POINT	PT	PUMP		
FB	FOOTBRIDGE	PVC	POLYVINYL CHLORIDE	FENCE TYPES	
FB	FOOTBRIDGE	PVC	POLYVINYL CHLORIDE	AWF	ARMCO
FC	FLOOR CHANGE	PY	PYLON	BWF	BARBED WIRE
FL	FLOOR LEVEL	RL	RELEMETER	CBF	CLOSE BOARDED
FS	FLAG STAFF / POLE	RG	RODDING EYE	CIF	CORRUGATED IRON
G	GRATE	RM	RESERVOIR	CLF	CHAIN LINK
GI	GRITH	RMP	RESERVOIR MONITORING PNT	CPF	CHESTNUT PALING
GP	GAS INLET PIPE	RP	REFLECTOR POST	IRF	IRON RAILING
GP	GUARD POST	RP	REFLECTOR POST	MF	MESH FENCE
GPR	TRACED BY G.P.R.	RW	RAILWAY SIGNAL	PCF	POST & CHAIN
GV	GAS VALVE	RW	RAILWAY SIGNAL POST	PF	POST & RAIL
GV	GAS VALVE	S	SPREAD	PWF	POST & WIRE
HC	HEDGE	SA	SHAFT ABANDONED	SF	SHEEP FENCE
HP	HANDPAIL	SB	SIGN BOARD	WPF	STEEL PALLISADE
HV	HIGH VOLTAGE	SB	SHELTER (BUS / TRAM)	WMF	WIRE MESH
HV	HIGH VOLTAGE NUMBER	SC	SCREW		
I	INVERT LEVEL	SL	SUPPLY LEVEL		
IL	INVERT LEVEL	SM	SETTLEMENT MONITORING		
K	KERB	SMP	SETTLEMENT MONITORING PNT		

ABBREVIATIONS

AB	Air Brick	DH	Duct Height	PWF	Post & Rail Fence
BO	Bollard or Bottom Heights	E	Easting	PWF	Post & Wire Fence
BB	Bellsby Beacon	ECB	Electricity Control Box	R	Rendar
BD	Back Drop	ELEC	Electricity	RAD	Radiator
BH	Borehole or Beam Height	EP	Electricity Pole	RE	Rodding Eye
BL	Bed Level	FB	Flower Bed	RG	Rough Ground
BOL	Bollard Lamp	FH	Fence Height	RS	Rock Step
BRW	Brick Retaining Wall	FL	Floor Level	RSJ	Rolled Steel Joint
BS	Bus Stop	GU	Gully	RWP	Rain Water Pipe
BT	British Telecom	GV	Gas Valve	S	Spread or Stone
BTCB	BT Control Box	H	Height in Metres	SC	Stop Cock
BW	Brick Wall	H	Window Head Height	SL	Soffit Level or Skylight
BWF	Barbed Wire Fence	HT	Height	SP	Arch Springer Height
C	Cable Height	IC	Inspection Cover	SR	Safety Railing Stake
CB	Control Box	IL	Invert Level	SW	Stone Wall
CBF	Close Boarded Fence	IRF	Iron Railing Fence	TCSU	Traffic Control
CBW	Concrete Block Wall	IWF	Interwoven Fence	T	Top Heights
CCB	Cable TV Control Box	KO	Kerb Outlet	TL	Traffic Light
CF	Chestnut Paling Fence	L	Lamp	TP	Telegraph Pole
Cv	Cove Level	LP	Lamp Post	UTL	Unable To Lift
CLF	Chain Link Fence	MH	Manhole	UTT	Unable To Trace
CLSF	Chain Link Security Fence	MKR	Marker	V	Vent
CPF	Concrete Panel Fence	OV	Over Flow Pipe	VP	Vent Pipe
CPF	Chestnut Paling Fence	OH	Overhead	W	Window
CR	Arch Crown Height	P	Post	WL	Water Level
CRW	Concrete Retaining Wall	PALF	Palisade Fence	WM	Water Meter
CSU	Ceiling Slopes Up	PF	Picket Fence	WMF	Wire Mesh Fence
CTV	Cable Television	PIT	Trial Pit	WPF	Wooden Panel Fence
CW	Concrete Wall	PL	Pavement Light	WV	Water Valve
D	Diameter or Doors	PM	Parking Meter	Ø	Diameter

KEY

BANKS (Top / Bottom)

OVERHEAD CABLES

EDGE OF VEGETATION

GATE

SURVEY STATION

O.S BENCH MARK

Revision	Description	Date

Drawing Status: INFORMATION

INTERSECT SURVEYS
T: 0208 399 3851 M: 07535 236 812
www.intersectsurveys.co.uk

Client: RECURRENT ENERGY

Project: STOKES LANE

Title: TOPOGRAPHICAL SURVEY

Drawn	Surveyed:	Date
D.T.	K.B.	MAR'26
Cad File: 011		Scale 1:500@A0
Drawing Number 212201-011		Revision

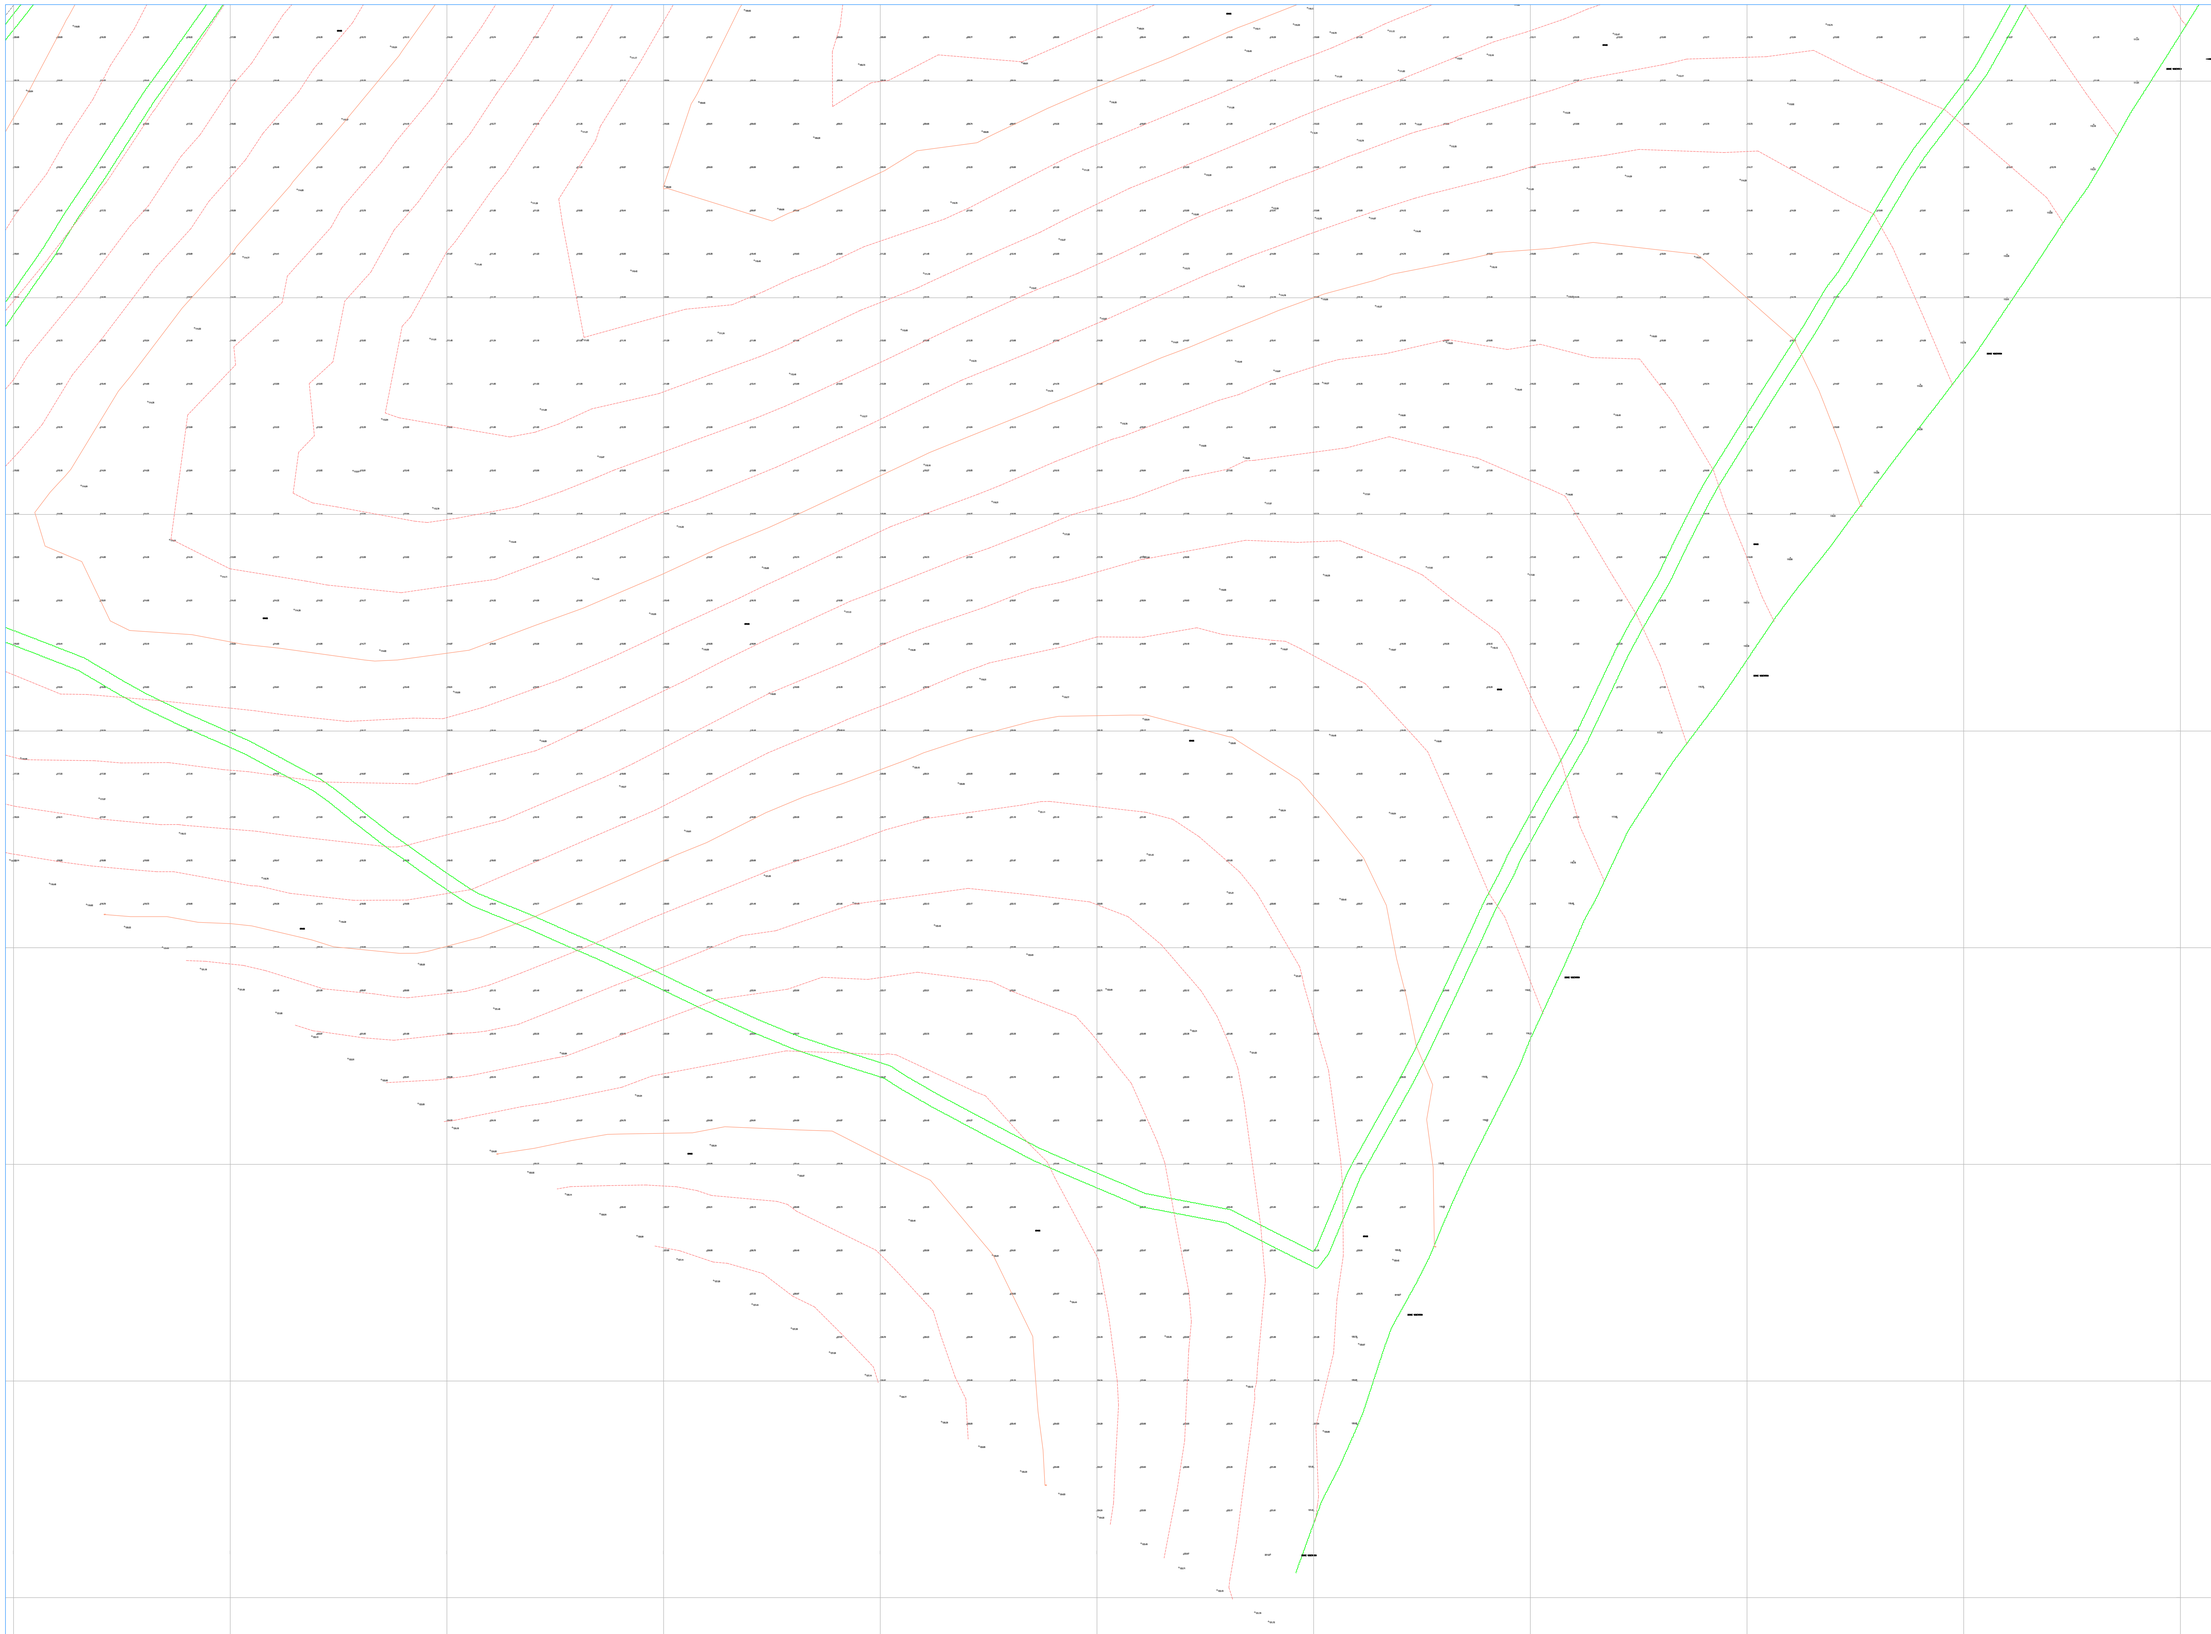

© INTERSECT SURVEYS

NOT TO BE REPRODUCED WITHOUT PERMISSION

DATUM NOTES

THE SURVEY GRID SHOWN ON THIS DRAWING IS POSITIONED ON ORDNANCE SURVEY (OS) NATIONAL GRID, OBTAINED BY MULTIPLE NETWORK RTK GPS OBSERVATIONS.

DRAWING UNITS ARE METRES.

ALL LEVELS ARE IN METRES AND ARE ABOVE ORDNANCE SURVEY NEWLYN DATUM DERIVED BY ACTIVE GPS OBSERVATIONS TAKEN OVER AN EXTENDED PERIOD OF TIME.

ALL QUOTED DIMENSIONS ARE IN METRES.

This drawing has been produced for the purpose of the original commissioning agent.
Intersect Surveys will accept no responsibility for details that are subsequently found to be the consequence of undisclosed facts or that were obscured from view at the time of survey or that have been altered since the survey.
All data remains the property of Intersect Surveys until full payment has been received.

ABBREVIATIONS (Land & Utilities)

AR	ASSUMED ROUTE	KO	KERB OUTLET	SL	SIGNAL LIGHT
BB	BOOT BOARD	LA	LAMP	SLT	SLOTTED LINE
BE	BELOW BEACON	LG	LOCK GATE	SPK	SWEET PILING
BO	BACKDROP	LR	LADDER	Spr	SPRING
BS	BUS STOP	LT	LIGHT TABLE	SPT	SOIL PIPE TO POINT
BT	BURIED BT	LT	LAMP POST	ST	STOP TAP
Bw	BOUNDARY WITCH COVER	M	MANHOLE	Stn	STONE
Bw	LITTER/ GRIT SALT BIN	Mgbf	MOORING POST	St	STRUCTURE TOP LEVEL
BX	BOUNDARY LIGHT	Mgbf	MOORING POST	SW	SOIL VENT PIPE
Bz	BOLLARD	Mha	MACHINERY	SWI	STAND PIPE
BP	BOUNDARY POST	Mr	MARKER	SWs	STAY POST
BT	BT MANHOLE	MP	MARKER POST	SWs	STAY WIRE
BTC	BRITISH TELECOM CHAMBER	MPE	MARKER POST (ELECTRIC)	SV	STOP VALVE
CabL	CATENARY LEVEL	MpG	MARKER POST (GAS)	SVP	SOIL VENT PIPE
CB	CONTROL BOX	MpT	MARKER POST (TELECOM)	TBM	TEMPORARY BENCH MARK
CB	CONTROL BOX	MpT	MARKER POST (TELECOM)	TCb	TELEPHONE CALL BOX
CC	CABLE CHAMBER	MPT	MARKER POST (TELEPHONE)	TCb	TELEPHONE CALL BOX
CC	COAL OUTLET	MR	MILE POST	TFR	TAKEN FROM RECORDS
CH	CATCH PIT	MT	MOORING POST	TL	TRAFFIC LIGHT
CHL	CHANNEL LEVEL	NL	NOT LOCATED	TL	TRAFFIC LIGHT
Chy	CHIMNEY	NP	NAME PLATE	TP	TELEGRAPH POLE
CL	CABLE LEVEL	OBA	OVERHEAD BUILDING AREA	TR	TRENCH
CL	COVER LEVEL	OBM	O.S BENCH MARK	TR	TROUGH
CO	CONCRETE	OGP	OVERGROUND PIPE	UTP	UNABLE TO PAD
CO	CONCRETE	OGP	OVERGROUND PIPE (GAS)	UTA	UNABLE TO GAIN ACCESS
CoL	COPING LEVEL	OHE	OVERHEAD CABLE (ELECTRIC)	UTL	UNABLE TO LIFT
CP	CAMERA POST	OHP	OVERHEAD PIPE	UTS	UNABLE TO SURVEY
CpP	CAMERA POST	OHP	OVERHEAD PIPE	UTS	UNABLE TO SURVEY
CR	CROWN LEVEL	OP	OUTLET PIPE	VC	VITRIFIED CLAY
CrL	CROWN LEVEL	OP	OUTLET PIPE	VP	VENT PIPE
CuP	CULVERT WKS	P	POST	WA	WATER ACCESSORY
D	DRAIN MANHOLE MACHINERY	PB	POST BENCH	WA	WATER DISCOVERY
E	DEPTH	PE	POST BOX	WA	WENTILATION SHAFT
DB	DISTRIBUTION BOX	PG	PEDESTRIAN CROSSING	WB	WELDED BUCKLE WHEEL
DN	DIRECTION SIGN	PL	PIN RETAINLINE	WB	WELDED BUCKLE
DP	DISTRIBUTION JUNCTION COVER	PL	PLUG	WC	WATER CAP
EAS	EDGE OF CARPARK	PO	PLUG	WH	WATER METER
EOR	END OF RECORDS	Pr	MOVEMENT DETECTOR	WO	WASH OUT VALVE
EP	ELECTRIC POLE	PS	PUMP STATION	WP	WATER
EP	ELECTRICITY POLE	PT	PETROL / DIESEL PUMP	WP	WEIR LEVEL
ER	EARTH ROD	Pu	PIPE RISER	WPR	WEIR PLATE (TOP)
ESP	ELECTRICITY METER	PU	PUMP	WR	WATER REGISTER PIPE
ESP	ELECTRICITY SUPPLY POINT	PU	PUMP		
FB	FOOTBRIDGE	PVC	POLYVINYL CHLORIDE	FENCE TYPES	
FB	FOOTBRIDGE	PVC	POLYVINYL CHLORIDE	AWF	ARMCO
FL	FLOOR LEVEL	R	RAILWAY	BBF	BARBED WIRE
FL	FLOOR LEVEL	RE	RECEIVER	CBF	CLOSE BOARDED
FS	FLAG STAFF / POLE	RG	RODDING EYE	CIF	CORRUGATED IRON
G	GRATE	RH	RAIL HEIGHT	CLF	CHAIN LINK
G	GRITH	RMF	RESERVOIR MONITORING PNT	CPF	CHESTNUT PALING
GP	GAS INLET PIPE	RP	REFLECTOR POST	IRF	IRON RAILING
GP	GUARD POST	RP	RAILWAY POST	PBF	POST & BARBED
GPR	TRACED BT G.P.R.	RP	RAILWAY SIGNAL POST	PCF	POST & CHAIN
GV	GAS VALVE	RP	RODDING POINT	PF	PALISADE FENCE
GV	GAS VALVE	S	SPREAD	PRF	POST & RAIL
H	HEDGE	SA	SHAFT ABANDONED	PWF	POST & WIRE
HF	HANDRAIL	SB	SIGN BOARD	TPF	TYDD PALISADE
HV	HIGH VOLTAGE	SB	SHELTER (BUS / TRAM)	WMF	WIRE MESH
HVP	HIGH VOLTAGE POWER	SC	SCREW		
I	INVERT LEVEL	SL	SUPPLY LEVEL		
JC	JUNCTION	SM	SETTLEMENT		
K	KERB	SMP	SETTLEMENT MONITORING PNT		

ABBREVIATIONS

AB	Air Brick	DH	Dust Height	PRF	Post & Rail Fence
AD	Ballard or Bottom Heights	E	Depth	PWF	Post & Wire Fence
BB	Bellsha Beacon	ECB	Electricity Control Box	R	Rendar
BD	Back Drop	ELEC	Electricity	RAD	Radiator
BH	Borehole or Beam Height	EP	Electricity Pole	RE	Rodding Eye
BL	Bed Level	FB	Flower Bed	RG	Rough Ground
BM	Bench Mark	FF	Finish Floor	RL	Roof Level
BRW	Brick Retaining Wall	FL	Floor Level	RSJ	Rolled Steel Joist
BS	Bus Stop	GU	Gully	RWP	Rain Water Pipe
BT	British Telecom	GV	Gas Valve	S	Spread or Stone
BTCB	BT Control Box	H	Height in Metres	SC	Stop Cock
BW	Brick Wall	H	Window Head Height	SL	Soffit Level or Skylight
BWF	Barbed Wire Fence	HT	Height	SP	Arch Springer Height
C	Cable Crossing Heights	IC	Inspection Cover	SR	Steps / Railway Stairs
CB	Control Box	IL	Invert Level	SW	Stone Wall
CBF	Close Boarded Fence	IRF	Iron Railing Fence	TCSU	Traffic Control
CBW	Concrete Block Wall	IWF	Interwoven Fence	T	Top Heights
CCB	Cable TV Control Box	KO	Kerb Outlet	TL	Traffic Light
CH	Chain Link Security Fence	L	Lamp	TP	Telegraph Pole
CL	Cover Level	LP	Lamp Post	UTL	Unable To Lift
CLF	Chain Link Fence	MH	Manhole	UTT	Unable To Trace
CLSF	Chain Link Security Fence	MKR	Marker	V	Vent
CPF	Concrete Panel Fence	OV	Over Flow Pipe	VP	Vent Pipe
CPW	Concrete Panel Wall	OH	Overhead	W	Window
CR	Arch Crown Height	P	Post	WL	Water Level
CRW	Concrete Retaining Wall	PALF	Palisade Fence	WM	Water Meter
CSU	Cabling Slopes Up	PF	Picket Fence	WMF	Wire Mesh Fence
CTV	Cable Television	PIT	Trial Pit	WPF	Wooden Panel Fence
CW	Concrete Wall	PL	Pavement Light	WV	Water Valve
D	Diameter or Doors	PM	Parking Meter	Ø	Diameter

KEY

- BANKS (Top / Bottom)
- OVERHEAD CABLES
- EDGE OF VEGETATION
- GATE
- SURVEY STATION
- O.S BENCH MARK

Revision	Description	Date

Drawing Status:
INFORMATION

INTERSECT SURVEYS
T: 0208 399 3851 M: 07535 236 812
www.intersectsurveys.co.uk

Client:
RECURRENT ENERGY

Project:
STOKES LANE

Title:
TOPOGRAPHICAL SURVEY

Drawn: D.T.	Surveyed: K.B.	Date: MAR'26	
Cad File: 012		Scale: 1:500@A0	
Drawing Number: 212201-012		Revision:	